

DRAWING STATUS

ASA SUBMITTAL

ASA COMPLIANCE RE-SUBMITTAL


PERMIT APPLICATION

CONSTRUCTION PERMIT

RECORD DRAWINGS

SUBMITTAL DATE: 12/3/18

APPROVAL DATE:

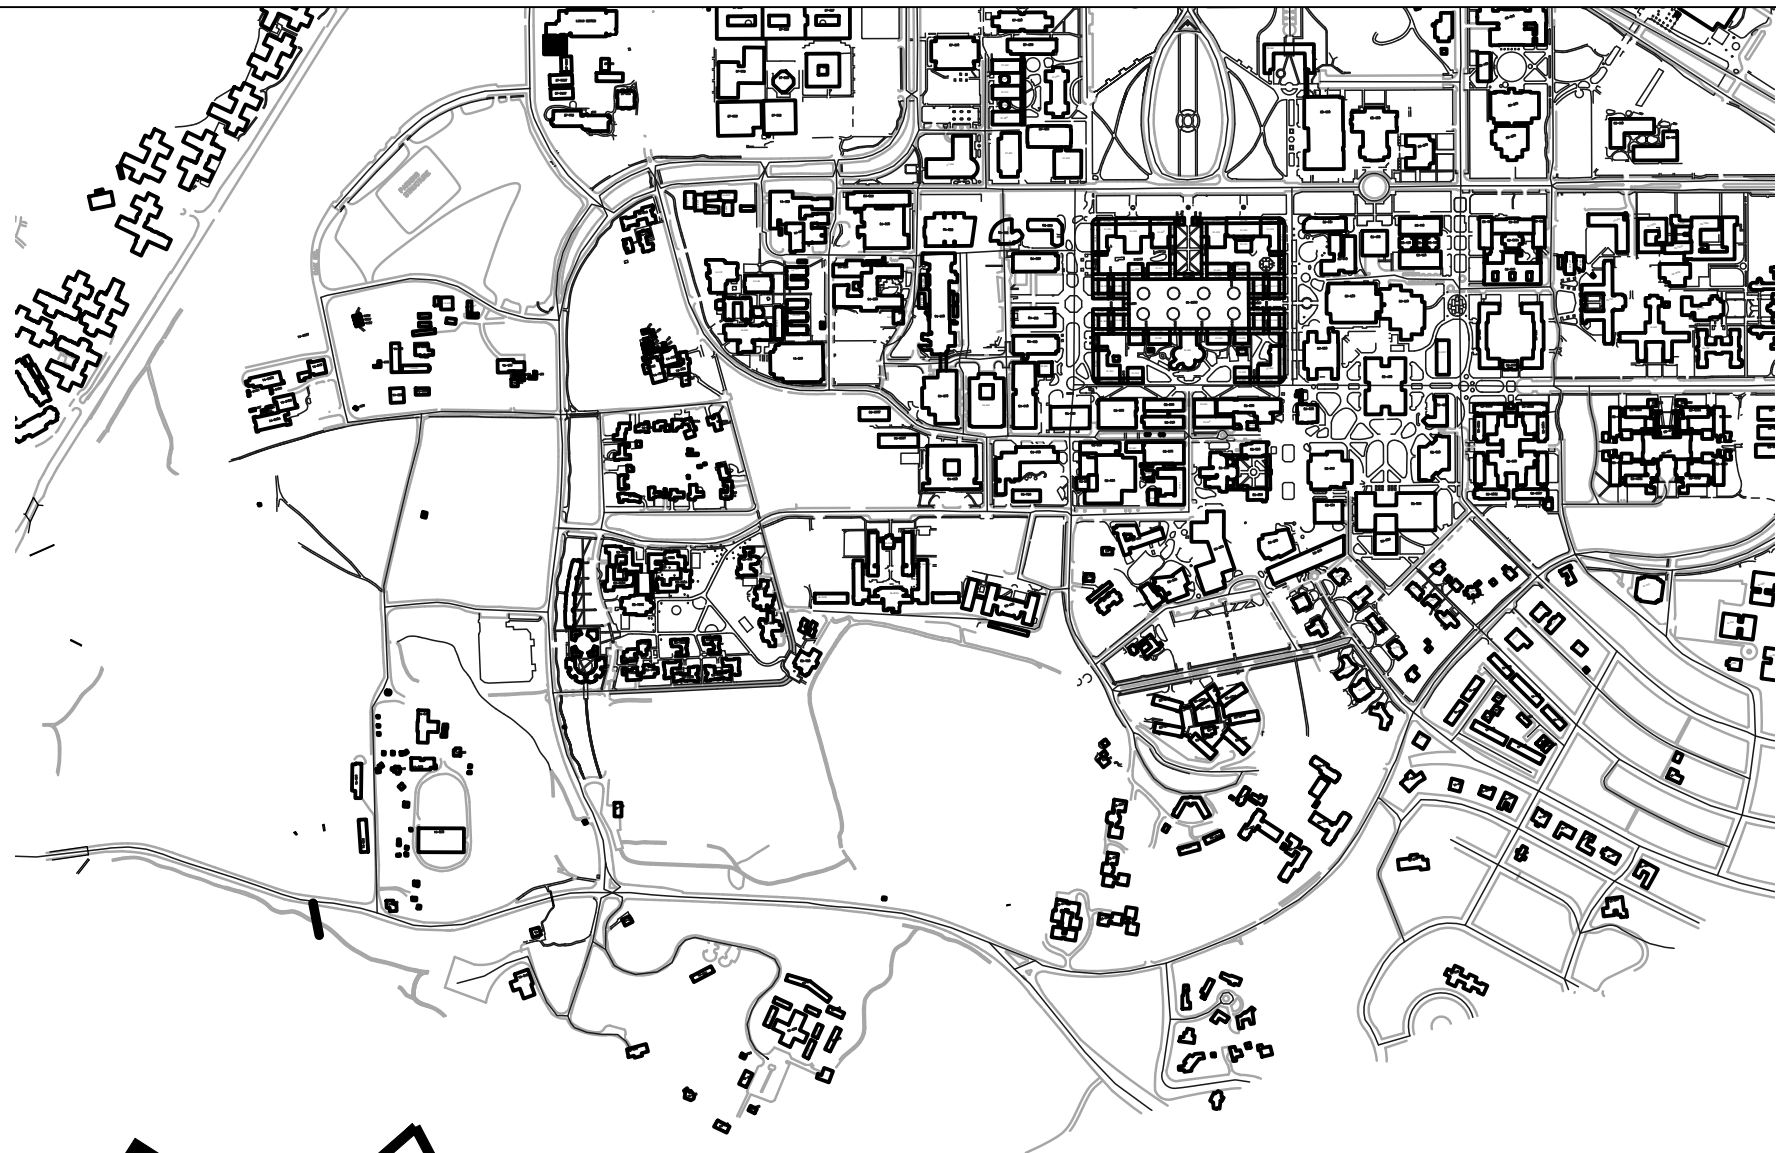

Proposed site

VICINITY MAP



GUP ALLOCATION:

NET GUP ALLOCATION

0 SF

DRAWING INDEX

PL0.0	TITLE SHEET
PL1.2	GUP INFORMATION MAP
C-1.0	COUNTY COVER SHEET
C-1.1	CONSTRUCTION NOTES
C-2.0	TOPOGRAPHIC SURVEY (EXISTING CONDITIONS)
C-3.0	TOPOGRAPHIC SURVEY (2000 CONDITIONS)
C-4.0	GRADING PLAN (2000 CONTOURS, EXCEPT WHERE PROTECTING TREES)
C-4.1	GRADING SECTIONS
C-4.2	GRADING SECTIONS
C-7.0	EROSION CONTROL PLAN
C-7.1	EROSION CONTROL DETAILS
C-7.2	EROSION CONTROL DETAILS
C-8.0	CONSTRUCTION SITE LOGISTICS/SAFETY PLAN

SITE DATA INFORMATION

GENERAL

APN:	142-12-007
PARCEL SIZE:	268.95 ACRES
DEVELOPMENT DISTRICT:	FOOTHILLS
BUILDING/QUAD:	QUAD #12, NO BUILDING NUMBER
LAND USE DESIGNATION:	OPEN SPACE/FIELD RESEARCH
SITE AREA:	8,742,175 SF

PERCENTAGE OF SITE AREA:

LANDSCAPE:	100 %
ASPHALT PAVING/SIDEWALKS:	0 %
BUILDING:	0 %

CBC BUILDING TYPE:

N/A	
NUMBER OF NET NEW PARKING SPACES:	0 PARKING SPACES

ESTIMATED CUT AND FILL :	
CUT:	13,650 CUBIC YARDS
FILL:	5,900 CUBIC YARDS

CUT AND FILL NOTE:

THESE NUMBERS DO NOT INCLUDE THE VOLUME (1,760 CY) OF STOCKPILED MATERIALS BEING REMOVED, AS BROUGHT TO THE SITE IN 2018.

- THE PROJECT PROPOSAL INCLUDES:
- REMOVAL OF APPROXIMATELY 1760 CY OF STOCKPILED MATERIALS BROUGHT TO THE SITE IN 2018, INCLUDING TURF STRIPPINGS, COBBLES AND SOIL, BUNKER SAND, GRAVEL BASE AND TOP SOIL.
 - REMOVAL OF UP TO 10,000 CY OF SOIL, THEREBY REMOVING THE NET FILL IMPORTED TO THE SITE BETWEEN 2000 AND 2017. RE-CONTOURING OF THE SITE TO MATCH AND CONFORM TO 2000 CONTOURS TO THE EXTENT FEASIBLE, WHILE ALSO IMPLEMENTING RECOMMENDATIONS BY THE PROFESSIONAL ARBORIST FOR PROTECTION OF EXISTING ONSITE TREES AND FUTURE GEOTECHNICAL RECOMMENDATIONS TO ENSURE SLOPE STABILITY AND PREVENT EROSION. ALL TREES WITHIN THE PROJECT BOUNDARY WILL BE PROTECTED WITH CONTOURS WITHIN THE TREE PROTECTION ZONES TO REMAIN AT 2017 CONDITION, AND NO TREES ARE PROPOSED FOR REMOVAL.

VEGETATION MATERIAL FROM GOLF COURSE LANDSCAPE MAINTENANCE AND STRAW THAT IS CURRENTLY STOCKPILED ON THE SITE WILL BE CHIPPED AND USED AS MULCH AND EDGE DRESSING RESPECTIVELY. THE SITE WILL BE HYDRO SEEDED AND RESTORED TO A NATURAL-LOOKING STATE.

PROJECT MANAGER:
Mark Bonino
3160 Porter Dr.
Palo Alto, CA 94304
mbonino@stanford.edu

REVISION



DEPARTMENT OF PROJECT MANAGEMENT
3160 Porter Drive
Palo Alto, CA 94304
TELEPHONE (650) 723-0022 FAX (650) 723-7444

TITLE SHEET

STANFORD UNIVERSITY
GOLF COURSE GRADING ABATEMENT
91 LINKS ROAD

DATE: 12/3/18
SCALE: N/A

PL0.0

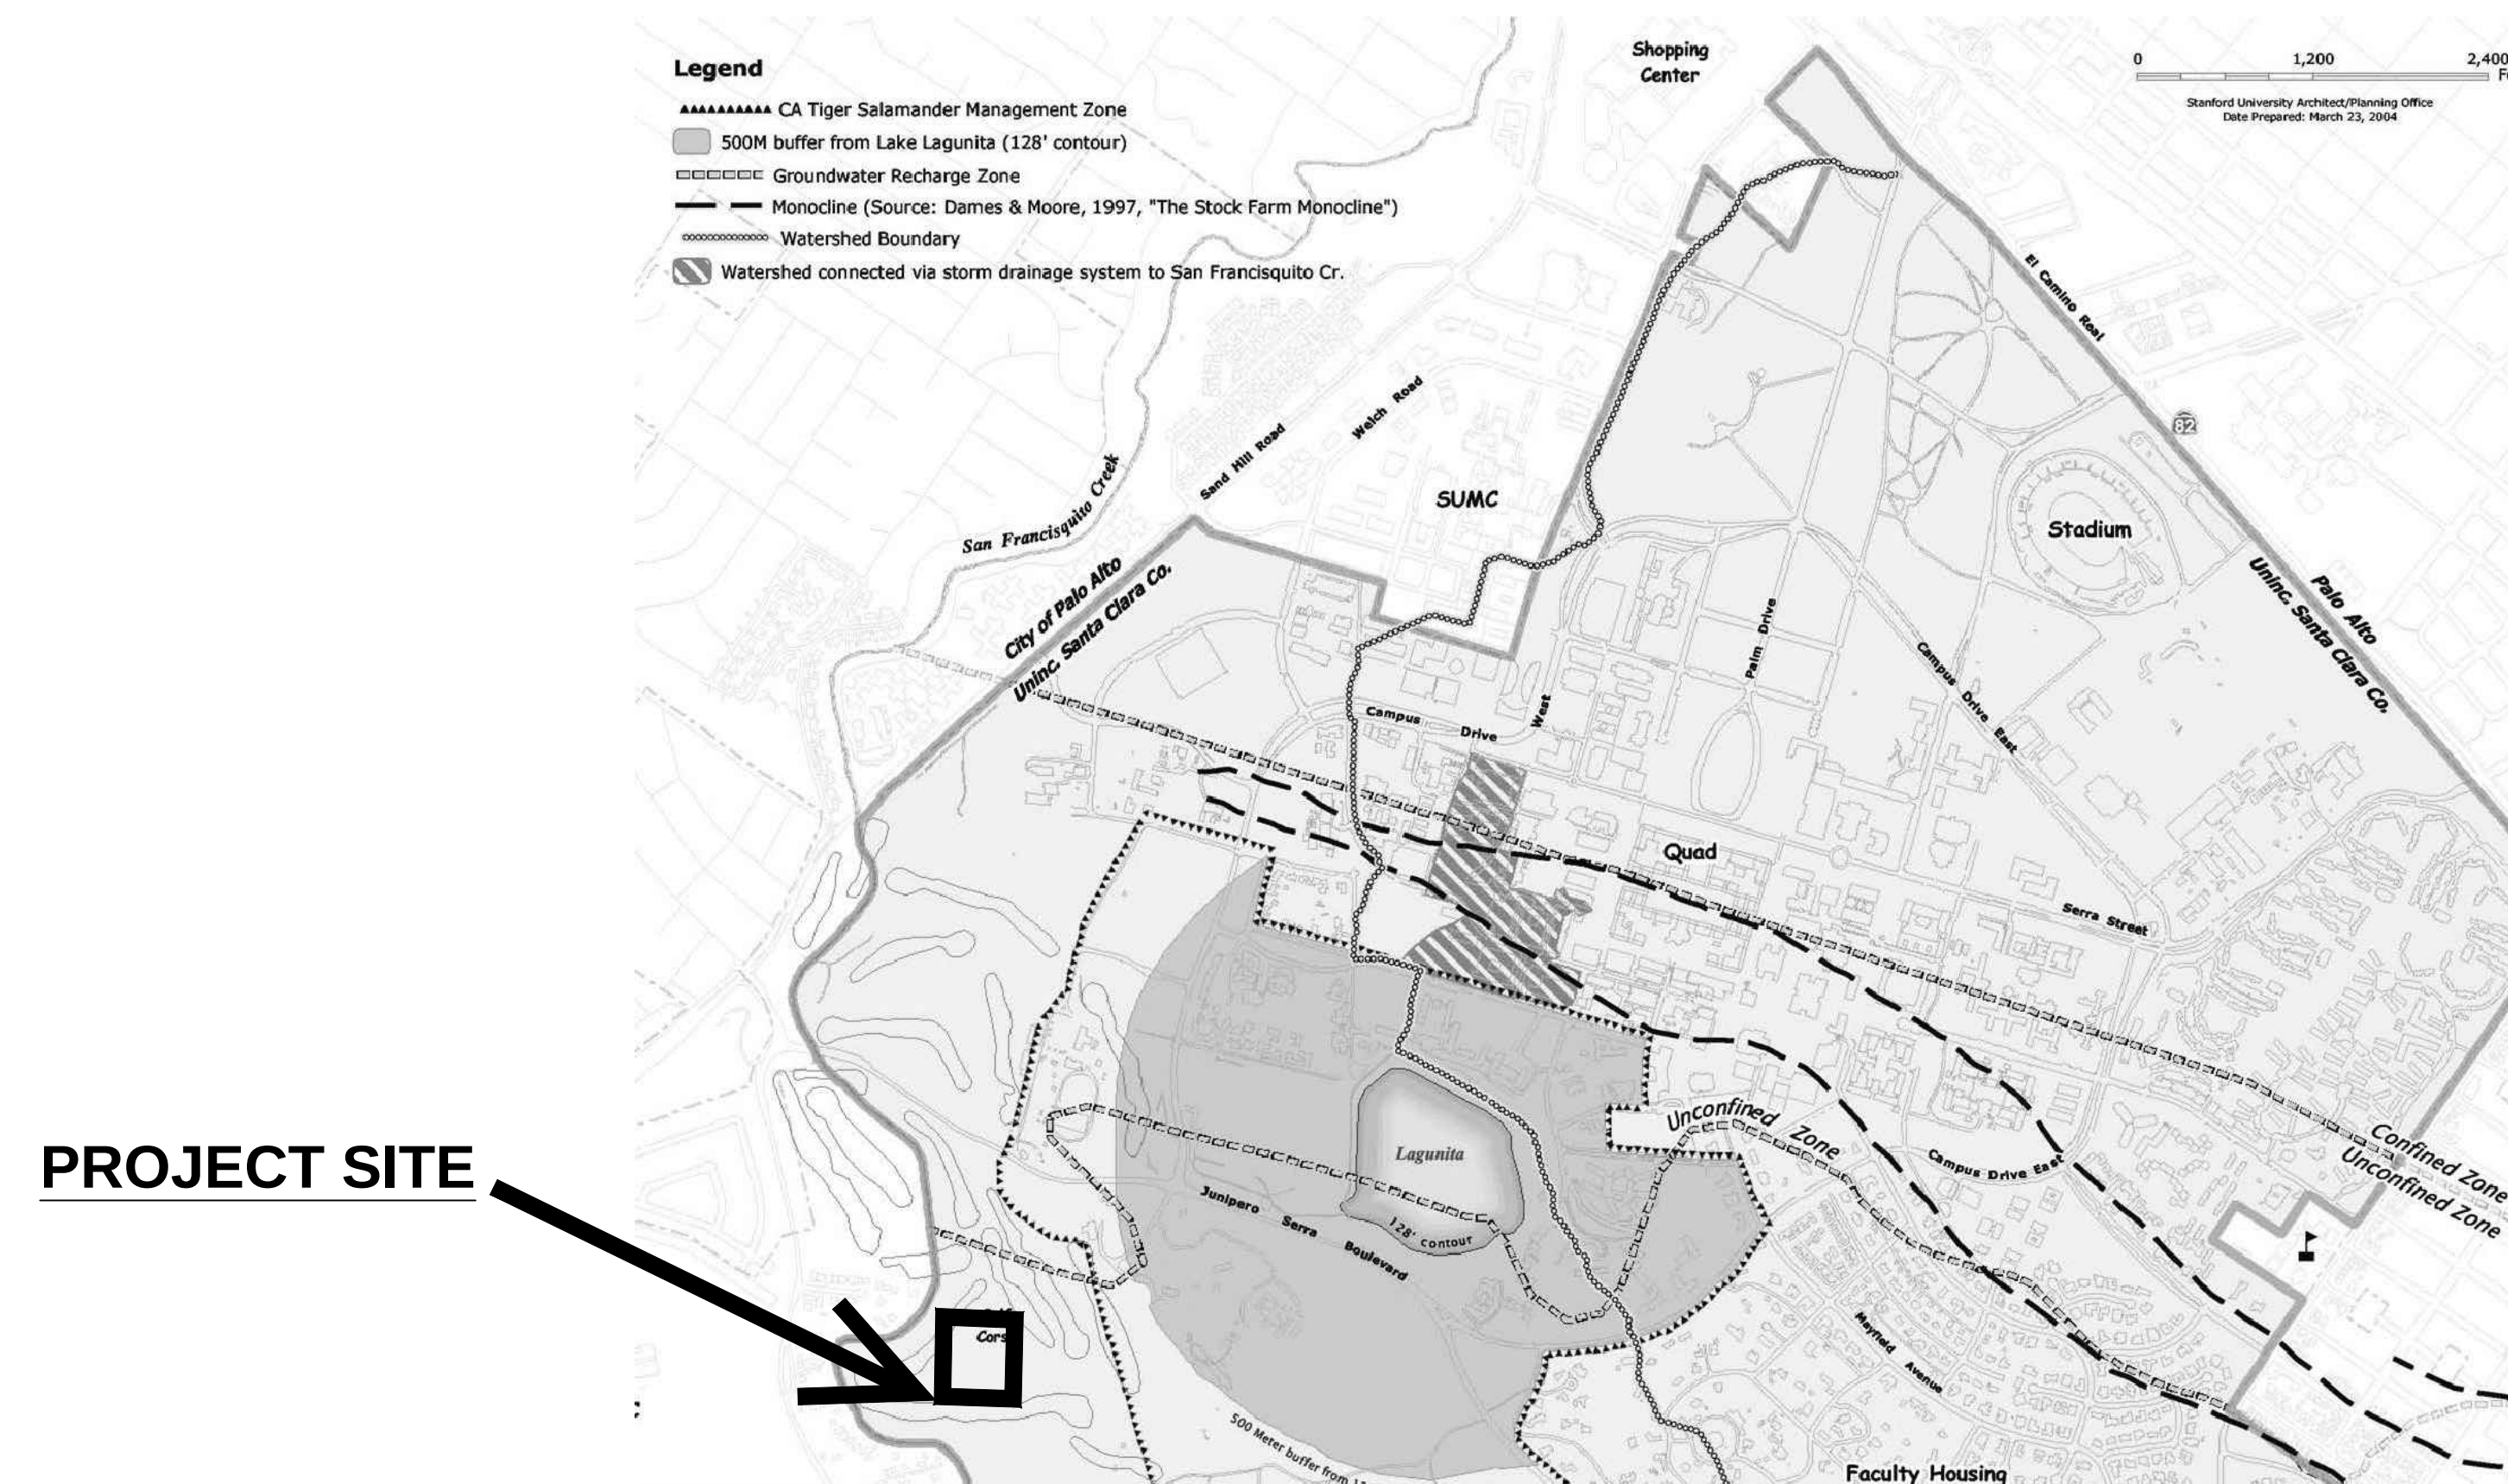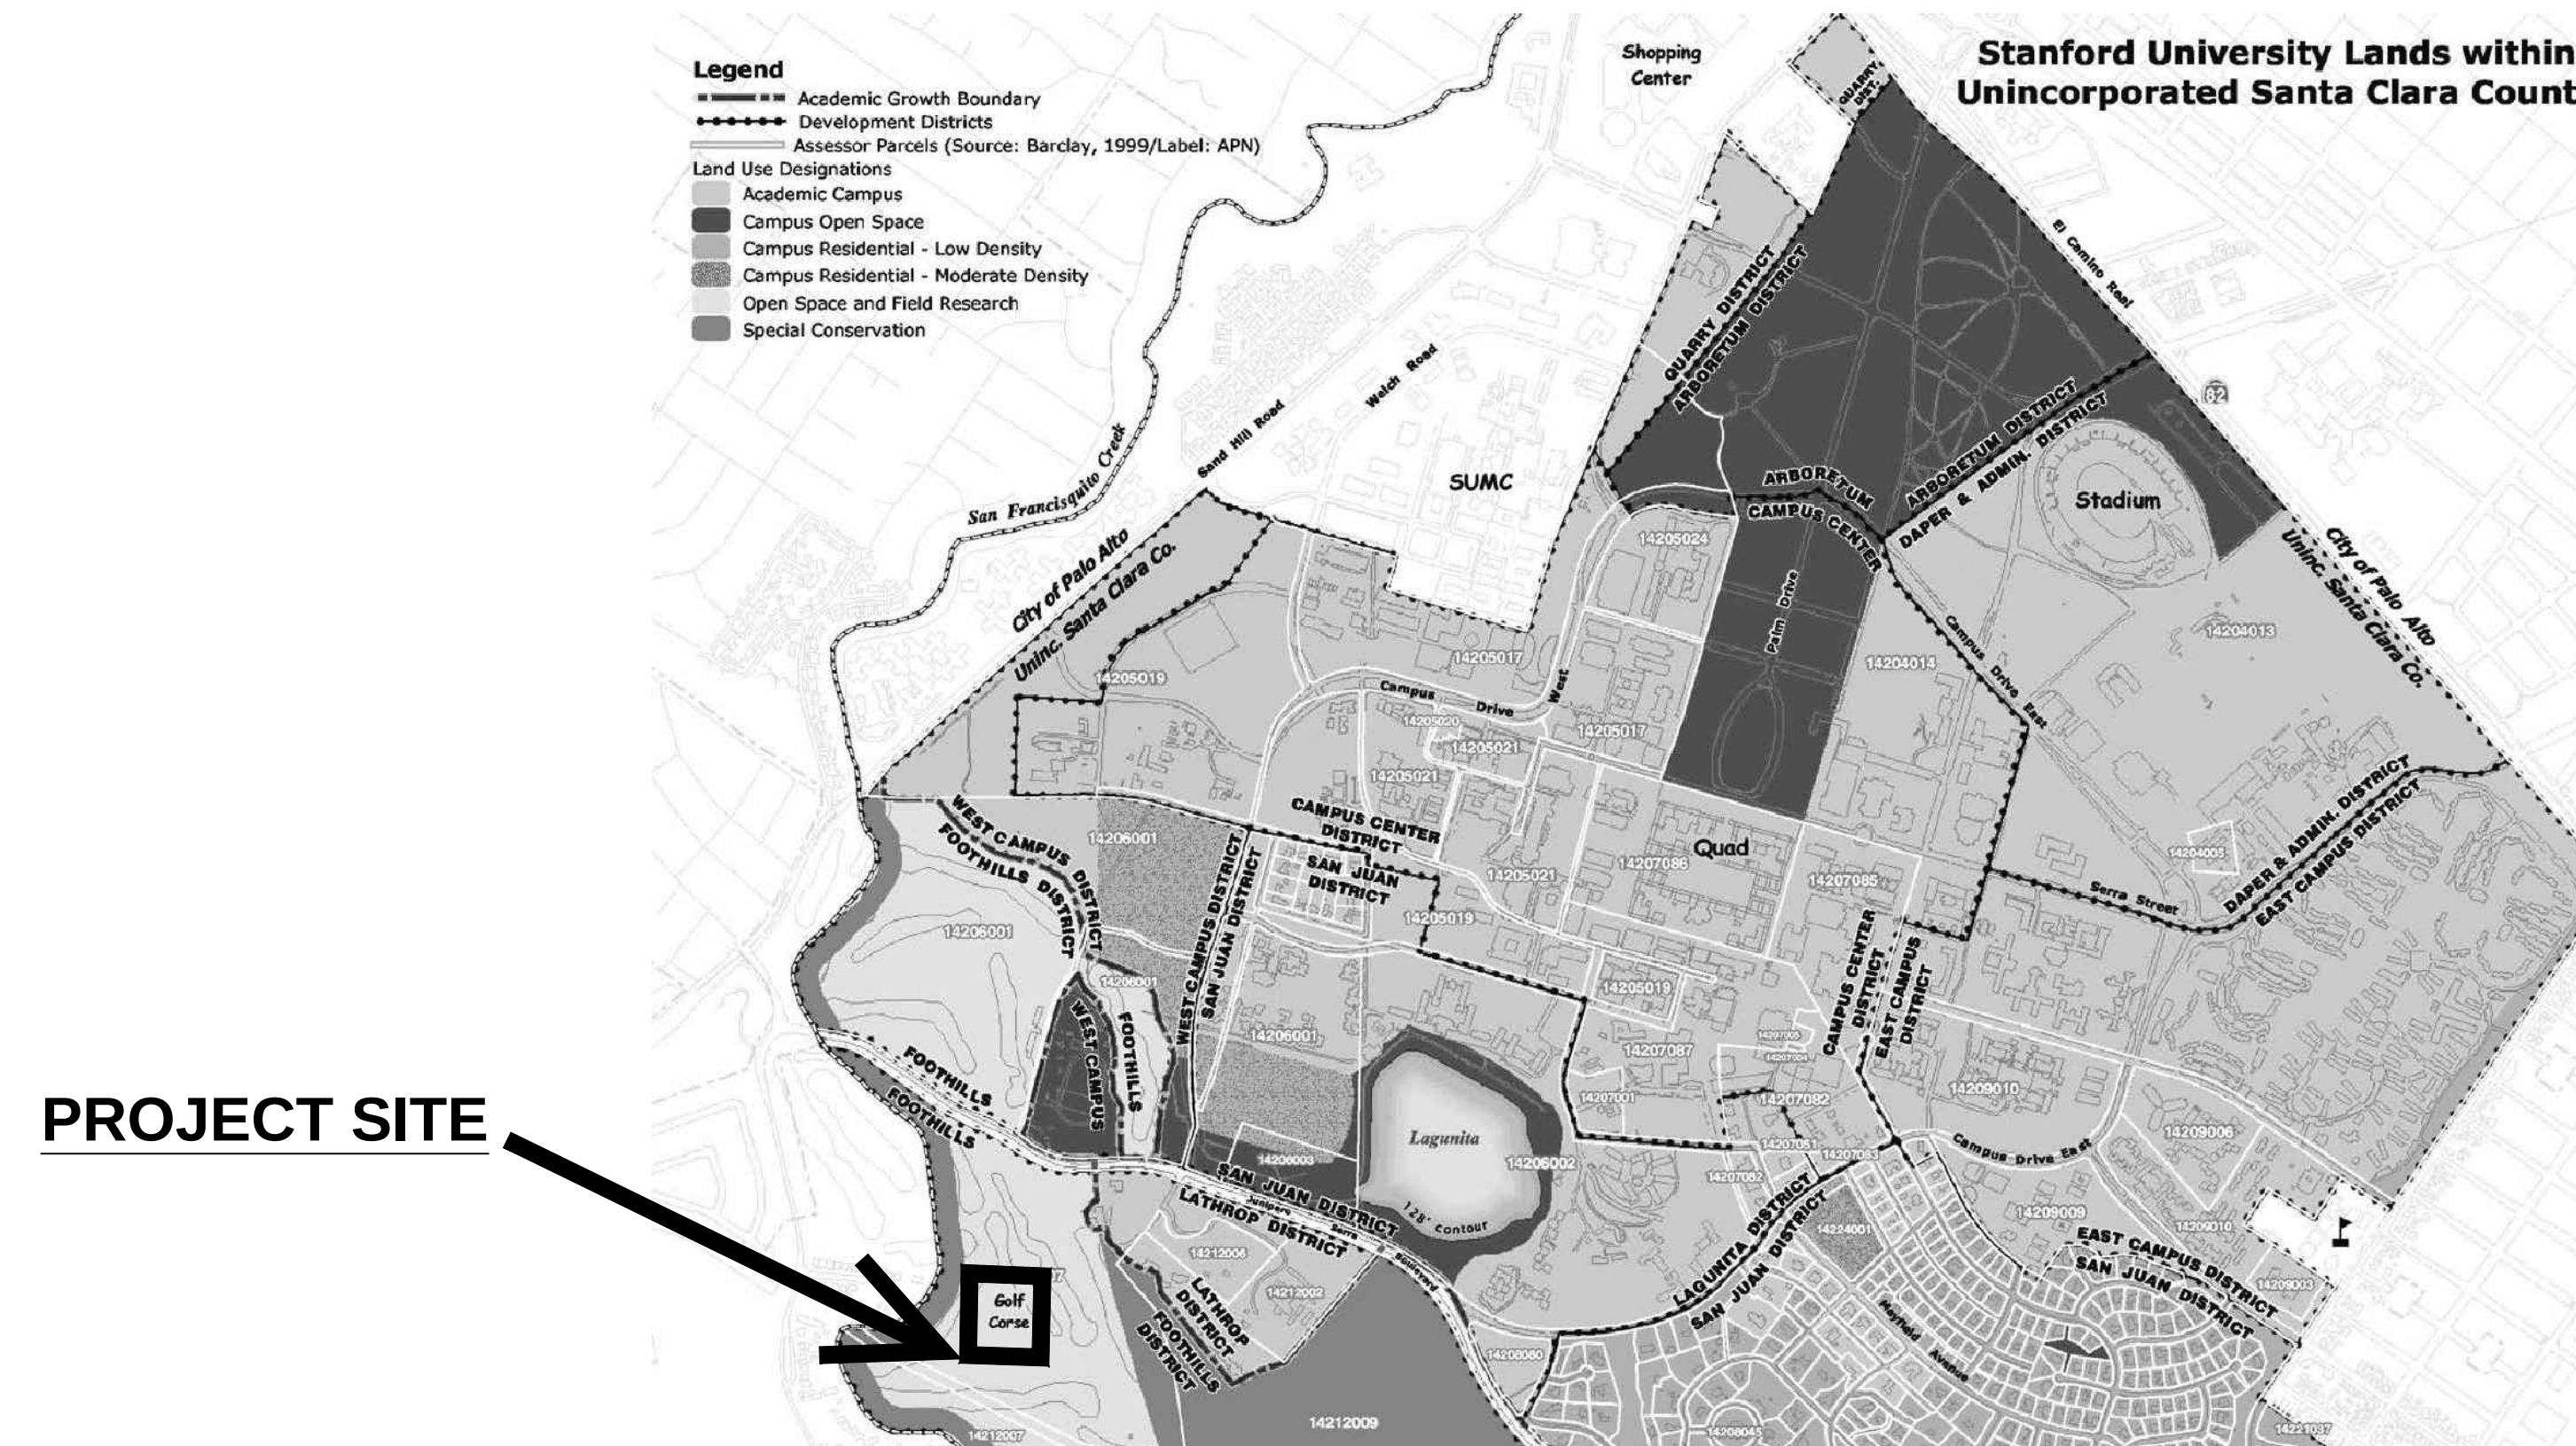

GUP INFORMATION MAP

PL12 DATE: 12/3/18 SCALE: AS SHOWN	STANFORD UNIVERSITY GOLF COURSE GRADING ABATEMENT 91 LINKS ROAD	GUP INFORMATION MAP	DEPARTMENT OF PROJECT MANAGEMENT 360 PORTER DRIVE PALO ALTO, CA 94304 TELEPHONE (650) 723-0022 FAX (650) 723-7444	REVISION
--	---	---	---	-----------------

COUNTY OF SANTA CLARA
GENERAL CONSTRUCTION SPECIFICATIONS

GENERAL CONDITIONS

- ALL CONSTRUCTION WORK SHALL BE PERFORMED IN ACCORDANCE WITH THE SOILS AND/OR GEOTECHNICAL REPORT PREPARED BY _____ DATED _____. THIS REPORT IS SUPPLEMENTED BY: 1) THESE PLANS AND SPECIFICATIONS, 2) THE COUNTY OF SANTA CLARA STANDARD DETAILS, 3) THE COUNTY OF SANTA CLARA STANDARD SPECS, 4) STATE OF CALIFORNIA STANDARD DETAILS, 5) STATE OF CALIFORNIA STANDARD SPECIFICATIONS. IN THE EVENT OF CONFLICT THE FORMER SHALL TAKE PRECEDENCE OVER THE LATTER. THE PERFORMANCE AND COMPLETION OF ALL WORK MUST BE TO THE SATISFACTION OF THE COUNTY.
- DEVELOPER IS RESPONSIBLE FOR INSTALLATION OF THE IMPROVEMENTS SHOWN ON THESE PLANS AND HE OR HIS SUCCESSOR PROPERTY OWNERS ARE RESPONSIBLE FOR THEIR CONTINUED MAINTENANCE.
- DEVELOPER SHALL BE RESPONSIBLE FOR CORRECTION OF ANY ERRORS OR OMISSIONS IN THESE PLANS. THE COUNTY SHALL BE AUTHORIZED TO REQUIRE DISCONTINUANCE OF ANY WORK AND SUCH CORRECTION AND MODIFICATION OF PLANS AS MAY BE NECESSARY TO COMPLY WITH COUNTY STANDARDS OR CONDITIONS OF DEVELOPMENT APPROVAL.
- DEVELOPER SHALL OBTAIN ENCROACHMENT PERMITS FROM THE SANTA CLARA VALLEY WATER DISTRICT AND CALIFORNIA DEPARTMENT OF TRANSPORTATION WHERE NEEDED. COPIES OF THESE PERMITS SHALL BE KEPT AT THE JOB SITE FOR REVIEW BY THE COUNTY'S INSPECTOR.
- DEVELOPER SHALL REMOVE OR TRIM ALL TREES TO PROVIDE AN UNOBSTRUCTED FIFTEEN (15) FOOT VERTICAL CLEARANCE FOR ROADWAY AREA.
- THIS PLAN AUTHORIZES THE REMOVAL OF ONLY THOSE TREES WITH TRUNK DIAMETERS GREATER THAN 12 INCHES MEASURED 4.5 FEET ABOVE THE GROUND THAT ARE SHOWN TO BE REMOVED UNLESS AN AMENDED PLAN IS APPROVED OR A SEPARATE TREE REMOVAL PERMIT IS OBTAINED FROM THE PLANNING OFFICE. IT IS THE CONTRACTOR'S RESPONSIBILITY TO ENSURE THAT REMOVAL OF ADDITIONAL TREES HAS BEEN PERMITTED. DEVELOPER SHALL PROVIDE ADEQUATE DUST CONTROL AS REQUIRED BY THE COUNTY INSPECTOR.
- ALL PERSONS MUST COMPLY WITH SECTION 4442 OF THE PUBLIC RESOURCES CODE AND SECTION 13005 OF THE HEALTH AND SAFETY CODE RELATING TO THE USE OF SPARK ARRESTERS.
- UPON DISCOVERING OR UNEARTHING ANY BURIAL SITE AS EVIDENCED BY HUMAN SKELETAL REMAINS OR ARTIFACTS, THE PERSON MAKING SUCH DISCOVERY SHALL IMMEDIATELY NOTIFY THE COUNTY CORNER AT (408) 454-2520 AND LAND DEVELOPMENT ENGINEERING OFFICE AT (408) 299-5730. NO FURTHER DISTURBANCE OF THE SITE MAY BE MADE EXCEPT AS AUTHORIZED BY THE LAND DEVELOPMENT OFFICE IN ACCORD WITH PROVISIONS OF THIS ORDINANCE (COUNTY ORDINANCE CODE SECTION B6-18).
- THESE PLANS ARE FOR THE WORK DESCRIBED IN THE SCOPE OF WORK ONLY. A SEPARATE PERMIT WILL BE REQUIRED FOR THE SEPTIC LINE CONSTRUCTION.
- ANY DEVIATION FROM THESE APPROVED PLANS SHALL BE RE-APPROVED IN WRITING BY THE COUNTY ENGINEER PRIOR TO CONSTRUCTION.

CONSTRUCTION STAKING

- THE DEVELOPER'S ENGINEER IS RESPONSIBLE FOR THE INITIAL PLACEMENT AND REPLACEMENT OF CONSTRUCTION GRADE STAKES. THE STAKES ARE TO BE ADEQUATELY IDENTIFIED, LOCATED, STABILIZED, ETC. FOR THE CONVENIENCE OF CONTRACTORS. LATERAL OFFSET OF STAKES SET FOR CURBS AND GUTTERS SHALL NOT EXCEED 2 1/2 FEET FROM BACK OF CURB.
- ANY PROPERTY LINE STAKES OR ROAD MONUMENTS DISTURBED DURING CONSTRUCTION SHALL BE REPLACED BY DEVELOPER'S ENGINEER AND LICENSED LAND SURVEYOR.
- PROPERTY LINE STAKING MUST BE PERFORMED BY THE PROJECT ENGINEER OR LAND SURVEYOR TO ESTABLISH OR RE-ESTABLISH THE PROJECT BOUNDARY AND SHALL BE INSPECTED BY THE COUNTY INSPECTOR PRIOR TO THE BEGINNING OF THE WORK.
- PROPER CONSTRUCTION STAKES SHALL BE SET IN THE FIELD BY THE PROJECT ENGINEER OR LAND SURVEYOR AND VERIFIED BY THE COUNTY INSPECTOR PRIOR TO THE COMMENCEMENT OF GRADING.

CONSTRUCTION INSPECTION

- CONTRACTOR SHALL NOTIFY PERMIT INSPECTION UNIT, SANTA CLARA COUNTY PRIOR TO COMMENCING WORK AND FOR FINAL INSPECTION OF WORK AND SITE.
- THE COUNTY REQUIRES A MINIMUM OF 24 HOURS ADVANCE NOTICE FOR GENERAL INSPECTION, 48 HOURS FOR ASPHALT CORRECTION INSPECTION.
- INSPECTION BY SANTA CLARA COUNTY SHALL BE LIMITED TO INSPECTION OF MATERIALS AND PROCESSES OF CONSTRUCTION TO OBSERVE THEIR COMPLIANCE WITH PLANS & SPECIFICATIONS BUT DOES NOT INCLUDE RESPONSIBILITY FOR THE SUPERINTENDENT OF CONSTRUCTION, SITE CONDITIONS, EQUIPMENT OR PERSONNEL. CONTRACTOR SHALL NOTIFY THE COUNTY LAND DEVELOPMENT INSPECTOR AT PHONE (408) 299-6868 AT LEAST 24 HOURS PRIOR TO COMMENCING WORK AND FOR FINAL INSPECTION OF WORK AND SITE.
- DEVELOPER AND/OR HIS AUTHORIZED REPRESENTATIVE MUST SUBMIT WRITTEN REQUEST FOR FINAL INSPECTION AND ACCEPTANCE. SAID REQUEST SHALL BE DIRECTED TO THE INSPECTION OFFICE NOTED ON THE PERMIT FORM.
- THE CONTRACTOR SHALL PROVIDE TO THE COUNTY CONSTRUCTION INSPECTOR WITH PAD ELEVATION AND LOCATION CERTIFICATES, PREPARED BY THE PROJECT ENGINEER OR LAND SURVEYOR, PRIOR COMMENCEMENT OF THE BUILDING FOUNDATION.

SITE PREPARATION (CLEARING AND GRUBBING)

- EXISTING TREES AUTHORIZED FOR REMOVAL, ROOTS, AND FOREIGN MATERIAL IN AREAS TO BE IMPROVED WILL BE REMOVED TO AN AUTHORIZED DISPOSAL SITE AS FOLLOWS:
 - TO A MINIMUM DEPTH OF TWO FEET BELOW THE FINISHED GRADE OF PROPOSED ROADWAYS (EITHER PRIVATE OR TO BE DEDICATED TO PUBLIC USE)
 - FROM AREAS AFFECTED BY THE PROPOSED GRADING EXCEPT WHERE NOTED ON THE PLANS.
- IT SHALL BE THE RESPONSIBILITY OF THE DEVELOPER TO MOVE OR RELOCATE UTILITY POLES AND OTHER OBSTRUCTIONS IN THE WAY OF CONSTRUCTION.

UTILITY LOCATION, TRENCHING & BACKFILL

- CONTRACTOR SHALL NOTIFY USA (UNDERGROUND SERVICE ALERT) AT 1-800-277-2800 A MINIMUM OF 24 HOURS BEFORE BEGINNING UNDERGROUND WORK FOR VERIFICATION OF THE LOCATION OF UNDERGROUND UTILITIES.
- ACCURATE VERIFICATION AS TO SIZE, LOCATION, AND DEPTH OF EXISTING UNDERGROUND CONDUITS OR FACILITIES SHALL BE THE INDIVIDUAL CONTRACTORS RESPONSIBILITY. PLAN LOCATIONS ARE APPROXIMATE AND FOR GENERAL INFORMATION ONLY.
- ALL UNDERGROUND INSTALLATIONS SHALL BE IN PLACE AND THE TRENCH BACKFILLED AND COMPACTED BEFORE PLACING AGGREGATE BASE MATERIAL OR SURFACE STRUCTURES. SURFACING MAY BE DONE IF THE UTILITY COMPANY CONCERNED INDICATES BY LETTER THAT IT WILL BORE. UNLESS SPECIFICALLY AUTHORIZED BY THE COUNTY, GAS AND WATER MAINS SHALL BE INSTALLED OUTSIDE THE PAVED AREAS.
- TRENCH BACKFILL IN EXISTING PAVEMENT AREAS SHALL BE SAND MATERIAL IN ACCORDANCE WITH THE APPLICABLE PROVISIONS OF THE STATE SPECIFICATIONS. THE STRUCTURAL SECTION FOR TRENCH REPLACEMENT SHALL CONSIST OF NOT LESS THAN 12 INCHES OF APPROVED AGGREGATE BASE MATERIAL COMPACTED TO A RELATIVE COMPACTION OF AT LEAST 95% AND 4 INCHES OF HOT ASPHALT CONCRETE PLACED IN TWO LIFTS. TRENCH RESTORATION FOR HIGHER TYPE PAVEMENTS SHALL BE MADE IN KIND OR AS DIRECTED BY THE COUNTY.
- TRENCH BACKFILL IN NEW CONSTRUCTION AREAS SHALL BE SAND MATERIAL COMPACTED TO A RELATIVE COMPACTION OF AT LEAST 90%. THE REQUIREMENT FOR SELECT MATERIAL MAY BE WAIVED BY COUNTY IF THE NATIVE SOIL IS SUITABLE FOR USE AS TRENCH BACKFILL BUT THE COMPACTION REQUIREMENTS WILL NOT BE THEREBY WAIVED.
- BACKFILL AND TRENCH RESTORATION REQUIREMENTS SHALL APPLY AS MINIMUM STANDARDS TO ALL UNDERGROUND FACILITIES INSTALLED BY OTHER FIRMS OR PUBLIC AGENCIES.

GRADING

- EXCAVATED MATERIAL SHALL BE PLACED IN THE FILL AREAS DESIGNATED OR SHALL BE HAULED AWAY FROM THE SITE. WHERE FILL MATERIAL IS TO BE PLACED ON NATURAL GROUND, IT SHALL BE STRIPPED OF ALL VEGETATION, TO ACHIEVE A PROPER BOND WITH THE FILL MATERIAL. THE SURFACE OF THE GROUND SHALL BE SCARIFIED TO DEPTH OF 6" BEFORE FILL IS PLACED. WHERE NATURAL GROUND IS STEEPER THAN 5:1, IT SHALL BE BENCHED AND THE FILL KEYED IN TO ACHIEVE STABILITY. WHERE NEW FILL IS TO BE PLACED ON EXISTING FILL THE EXISTING FILL SHALL BE REMOVED UNTIL MATERIAL COMPACTED TO 90% RELATIVE COMPACTION IS EXPOSED. THEN THE NEW FILL MATERIAL SHALL BE PLACED AS PER THESE CONSTRUCTION NOTES. FILL MATERIAL SHALL BE PLACED IN UNIFORM LIFTS NOT EXCEEDING 6" IN UNCOMPACTED THICKNESS. BEFORE COMPACTION BEGINS, THE FILL SHALL BE BROUGHT TO A WATER CONTENT THAT WILL PERMIT PROPER COMPACTION BY EITHER 1) AERATING THE FILL IF IT IS TOO WET OR 2) MOISTENING THE FILL WITH WATER IF IT IS TOO DRY. EACH LIFT SHALL BE THOROUGHLY MIXED BEFORE COMPACTION TO ENSURE A UNIFORM DISTRIBUTION OF MOISTURE.

GRADING (CONTINUED)

- SURPLUS EARTH FILL MATERIAL SHALL BE PLACED IN A SINGLE (8" MAX) THICK LAYER COMPACTED TO WITHSTAND WEATHERING IN THE AREA(S) DELINEATED ON THE PLAN. NO ORGANIC MATERIAL SHALL BE PLACED IN ANY FILL. NO TREES SHALL BE REMOVED OUTSIDE OF CUT, FILL, OR ROADWAY AREAS.
 - THE UPPER 6" OF THE SUBGRADE BELOW DRIVEWAY ACCESS ROAD OR PARKING AREA SHALL BE COMPACTED TO 95% OF MAXIMUM DENSITY.
 - MAXIMUM CUT SLOPE SHALL BE 2 HORIZONTAL TO 1 VERTICAL. MAXIMUM FILL SLOPE SHALL 2 HORIZONTAL TO 1 VERTICAL.
- | | |
|-------------------------|--------------------|
| ESTIMATED VOLUME OF CUT | 13,650 CUBIC YARDS |
| FILL | 5,900 CUBIC YARDS |
| MAXIMUM DEPTH OF CUT | 13 FEET |
| FILL | 1.5 FEET |

- EXCESS MATERIAL SHALL BE OFF HAULED TO A COUNTY APPROVED DUMP SITE. CUT-FILL NUMBERS DO NOT INCLUDE THE VOLUME (1,760 CY) OF STOCKPILED MATERIALS BEING REMOVED, AS BROUGHT TO THE SITE IN 2018.
- NOTIFY SOILS ENGINEER TWO (2) DAYS PRIOR TO COMMENCEMENT OF ANY GRADING WORK TO COORDINATE THE WORK IN THE FIELD.
 - ALL MATERIALS FOR FILL SHOULD BE APPROVED BY THE SOILS ENGINEER BEFORE IT IS BROUGHT TO THE SITE.
 - THE UPPER 6" OF THE SUBGRADE SOIL SHALL BE SCARIFIED, MOISTURE CONDITIONED AND COMPACTED TO A MINIMUM RELATIVE COMPACTION OF 95%.
 - ALL AGGREGATE BASE MATERIAL SHALL BE COMPACTED TO A MINIMUM 95% RELATIVE COMPACTION.
 - THE GEOTECHNICAL PLAN REVIEW LETTER MUST BE REVIEWED AND APPROVED BY THE COUNTY GEOLOGIST PRIOR TO FINAL APPROVAL BY THE COUNTY ENGINEER FOR BUILDING OCCUPANCY.
 - THE PROJECT GEOTECHNICAL ENGINEER SHALL PERFORM COMPACTION TESTING AND PRESENT THE RESULTS TO THE COUNTY ENGINEERING INSPECTOR PRIOR TO THE CONSTRUCTION OF ANY PAVED AREA.

AIR QUALITY, LANDSCAPING AND EROSION CONTROL

- WATER ALL ACTIVE CONSTRUCTION AREAS AT LEAST TWICE DAILY.
- COVER ALL TRUCKS HAULING SOIL, SAND, AND OTHER LOOSE MATERIALS OR REQUIRE ALL TRUCKS TO MAINTAIN AT LEAST TWO FEET OF FREEBOARD.
- PAVE, APPLY WATER THREE TIMES DAILY, OR APPLY (NON-TOXIC) SOIL STABILIZERS ON ALL UNPAVED ACCESS ROADS, PARKING AREAS AND STAGING AREAS AT CONSTRUCTION SITES.
- SWEEP DAILY (WITH WATER SWEEPERS) ALL PAVED ACCESS ROADS, PARKING AREAS AND STAGING AREAS AT CONSTRUCTION SITES. THE USE OF DRY POWDER SWEEPING IS PROHIBITED.
- SWEEP STREETS DAILY (WITH WATER SWEEPERS) IF VISIBLE SOIL MATERIAL IS CARRIED ONTO ADJACENT PUBLIC STREETS. THE USE OF DRY POWDER SWEEPING IS PROHIBITED.
- ALL CONSTRUCTION VEHICLES, EQUIPMENT AND DELIVERY TRUCKS SHALL HAVE A MAXIMUM IDLING TIME OF 5 MINUTES (AS REQUIRED BY THE CALIFORNIA AIRBORNE TOXIC CONTROL MEASURE TITLE 13, SECTION 2405 OF CALIFORNIA CODE OF REGULATIONS (CCR)). ENGINES SHALL BE SHUT OFF IF CONSTRUCTION REQUIRES LONGER IDLING TIME UNLESS NECESSARY FOR PROPER OPERATION OF THE VEHICLE.
- WITH MANUFACTURER'S SPECIFICATIONS. ALL EQUIPMENT SHALL BE CHECKED BY A CERTIFIED MECHANIC AND DETERMINED TO BE RUNNING IN PROPER CONDITION PRIOR TO OPERATION.
- ALL CONSTRUCTION EQUIPMENT SHALL BE MAINTAINED AND PROPERLY TUNED IN ACCORDANCE WITH THE EQUIPMENT MANUFACTURER'S RECOMMENDATIONS.
- NEAR THE ENTRANCE OF CONSTRUCTION SITE THAT IDENTIFIES THE FOLLOWING REQUIREMENTS. OBTAIN ENCROACHMENT PERMIT FOR SIGN FROM ROADS DEPARTMENT OR OTHER APPLICABLE AGENCY IF REQUIRED.
 - 15 MILES PER HOUR (MPH) SPEED LIMIT
 - 5 MINUTES MAXIMUM IDLING TIME OF VEHICLES
 - TELEPHONE NUMBER TO CONTACT THE BAY AREA AIR QUALITY MANAGEMENT DISTRICT REGARDING DUST COMPLAINTS. NOTE PHONE NUMBER OF THE BAY AREA AIR QUALITY MANAGEMENT DISTRICT AIR POLLUTION COMPLAINT HOTLINE OF 1-800-334-6367.
- ALL FILL SLOPES SHALL BE COMPACTED AND LEFT IN A SMOOTH AND FIRM CONDITION CAPABLE OF WITHSTANDING WEATHERING.
- ALL EXPOSED DISTURBED AREAS SHALL BE SEEDED WITH BROME SEED SPREAD AT THE RATE OF 5 LB. PER 1000 SQUARE FEET (OR APPROVED EQUAL). SEEDING AND WATERING SHALL BE MAINTAINED AS REQUIRED TO ENSURE GROWTH.
- ALL DITCHES SHALL BE LINED PER COUNTY STANDARD SDB.
- ALL STORM DRAINAGE STRUCTURES SHALL BE INSTALLED WITH EFFECTIVE ENTRANCE & OUTFALL EROSION CONTROLS E.G. SACKED CONCRETE RIP-RAP. ENERGY DISSIPATORS SHALL BE INSTALLED AT ALL DITCH OUTFALLS. WHERE OUTFALLS ARE NOT INTO AN EXISTING CREEK OR WATER COURSE, RUNOFF SHALL BE RELEASED TO SHEET FLOW.
- THIS PLAN AUTHORIZES THE REMOVAL OF ONLY THOSE TREES WITH TRUNK DIAMETERS GREATER THAN 12 INCHES MEASURED 4.5 FEET ABOVE THE GROUND WHICH ARE SHOWN TO BE REMOVED. ANY OTHER SUCH TREES ARE NOT TO BE REMOVED UNLESS AMENDED PLAN IS APPROVED OR A SEPARATE TREE REMOVAL PERMIT IS OBTAINED FROM THE PLANNING OFFICE. IT IS THE CONTRACTOR'S RESPONSIBILITY TO ENSURE THAT THE REMOVAL OF ADDITIONAL TREES HAS BEEN PERMITTED.
- PRIOR TO GRADING COMPLETION AND RELEASE OF THE BOND, ALL GRADED AREAS SHALL BE RESEDED IN CONFORMANCE WITH THE COUNTY GRADING ORDINANCE TO MINIMIZE THE VISUAL IMPACTS OF THE GRADE SLOPES AND REDUCE THE POTENTIAL FOR EROSION OF THE SUBJECT SITE.
- PERMANENT LANDSCAPING SHOWN ON THE ATTACHED LANDSCAPE PLAN MUST BE INSTALLED AND FIELD APPROVED BY THE COUNTY PLANNING OFFICE PRIOR TO FINAL APPROVAL BY THE COUNTY ENGINEER, AND FINAL OCCUPANCY RELEASE BY THE BUILDING INSPECTION OFFICE.
- THE OWNER SHALL PREPARE AND PRESENT A WINTERIZATION REPORT TO THE COUNTY INSPECTOR FOR REVIEW PRIOR TO OCTOBER 15TH OF EVERY YEAR.

ACCESS ROADS AND DRIVEWAYS

- DRIVEWAY LOCATIONS SHALL BE AS SHOWN ON THE IMPROVEMENT PLANS WITH CENTERLINE STATIONING. THE MINIMUM CONCRETE THICKNESS SHALL BE 6 INCHES THROUGHOUT (WITH A MAXIMUM APPROACH SLOPE OF 1 1/4 INCHES PER FOOT).
- ALL DRIVEWAY OR COMMON ACCESS ROAD SECTIONS IN EXCESS OF 15% LONGITUDINAL SLOPE MUST BE PAVED WITH A MINIMUM 2-INCH ASPHALT LIFT OR FULL DEPTH CONCRETE LIFT PRIOR TO ANY COMBUSTIBLE FRAMING.
- ROADWAYS DESIGNATED AS NOT COUNTY MAINTAINED ROADS AS SHOWN ON THE PLAN WILL NOT BE ELIGIBLE FOR COUNTY MAINTENANCE UNTIL THE ROADWAYS ARE IMPROVED (AT NO COST TO THE COUNTY) TO THE PUBLIC MAINTENANCE ROAD STANDARDS APPROVED BY THE BOARD OF SUPERVISORS AND IN EFFECT AT SUCH TIME THAT THE ROADWAYS ARE CONSIDERED FOR ACCEPTANCE INTO THE COUNTY'S ROAD SYSTEM.

RETAINING WALLS

- REINFORCED CONCRETE AND CONCRETE MASONRY UNIT RETAINING WALLS SHALL HAVE FOUNDATION AND REINFORCEMENT INSPECTED BY THE COUNTY ENGINEERING INSPECTOR AND ENGINEER OF RECORD PRIOR TO POURING THE FOUNDATION AND FORMING THE WALL.
- SEGMENTAL BLOCK RETAINING WALLS SHALL HAVE FOUNDATION AND REINFORCEMENT INSPECTED BY THE COUNTY ENGINEERING INSPECTOR.

STREET LIGHTING

- PACIFIC GAS & ELECTRIC ELECTROLIER SERVICE FEE SHALL BE PAID BY THE DEVELOPER AND/OR HIS AUTHORIZED REPRESENTATIVE.

STORM DRAINAGE

- DEVELOPER IS RESPONSIBLE FOR ALL NECESSARY DRAINAGE FACILITIES WHETHER SHOWN ON THE PLANS OR NOT AND HE OR HIS SUCCESSOR PROPERTY OWNERS ARE RESPONSIBLE FOR THE ADEQUACY AND CONTINUED MAINTENANCE OF THESE FACILITIES IN A MANNER WHICH WILL PRECLUDE ANY HAZARD TO LIFE, HEALTH, OR DAMAGE TO ADJOINING PROPERTY.
- DROP INLETS SHALL BE COUNTY STANDARD TYPE 9 UNLESS OTHERWISE NOTED ON THE PLANS. THE DEVELOPER'S ENGINEER SHALL BE RESPONSIBLE FOR THE PROPER LOCATION OF DROP INLETS. WHERE STREET PROFILE GRADE EXCEEDS 6% DROP INLETS SHALL BE SET AT 500 ANGLE CURB LINE TO ACCEPT WATER OR AS SHOWN ON THE PLANS.
- WHERE CULVERTS ARE INSTALLED THE DEVELOPER SHALL BE RESPONSIBLE FOR GRADING THE OUTLET DITCH TO DRAIN TO AN EXISTING SWALE OR TO AN OPEN AREA FOR SHEET FLOW.
- UPON INSTALLATION OF DRIVEWAY CONNECTIONS, PROPERTY OWNERS SHALL PROVIDE FOR THE UNINTERRUPTED FLOW OF WATER IN ROADSIDE DITCHES.
- THE COUNTY ENGINEERING INSPECTOR SHALL INSPECT UNDERGROUND DRAINAGE IMPROVEMENTS PRIOR TO BACKFILL.

SANITARY SEWER

- ALL MATERIALS AND METHODS OF CONSTRUCTION OF SANITARY SEWERS SHALL CONFORM TO THE SPECIFICATIONS OF THE JURISDICTION INVOLVED. INSPECTION OF SANITARY SEWER WORK SHALL BE DONE BY SAID JURISDICTION.

PORTLAND CEMENT CONCRETE

- CONCRETE USED FOR STRUCTURAL PURPOSES SHALL BE CLASS "A" (6 SACK PER CUBIC YARD) AS SPECIFIED IN THE STATE STANDARD SPECIFICATIONS. CONCRETE PLACED MUST DEVELOP A MINIMUM STRENGTH FACTOR OF 2800 PSI IN A SEVEN-DAY PERIOD. THE CONCRETE MIX DESIGN SHALL BE UNDER THE CONTINUAL CONTROL OF THE COUNTY INSPECTOR.

AS-BUILT PLANS STATEMENT

THIS IS A TRUE COPY OF THE AS-BUILT PLANS. THERE (____ WERE) (____ WERE NOT) MINOR FIELD CHANGES - MARKED WITH THE SYMBOL (*). THERE (____ WERE) (____ WERE NOT) PLAN REVISIONS INDICATING SIGNIFICANT CHANGES REVIEWED BY THE COUNTY ENGINEER AND MARKED WITH THE SYMBOL ____.


DATE _____ SIGNATURE _____

NOTE: THIS STATEMENT IS TO BE SIGNED BY THE PERSON AUTHORIZED BY THE COUNTY ENGINEER TO PERFORM THE INSPECTION WORK. A REPRODUCIBLE COPY OF THE AS-BUILT PLANS MUST BE FURNISHED TO THE COUNTY ENGINEER AFTER CONSTRUCTION.

- A CONSTRUCTION OBSERVATION LETTER FROM THE RESPONSIBLE GEOTECHNICAL ENGINEER DETAILING CONSTRUCTION OBSERVATIONS AND CERTIFYING THAT THE WORK WAS DONE IN ACCORDANCE WITH THE RECOMMENDATIONS IN THE GEOTECHNICAL REPORTS SHALL BE SUBMITTED PRIOR TO THE GRADING COMPLETION AND RELEASE OF THE BOND.

CONSTRUCTION / ENCROACHMENT / GRADING PERMIT

PERMIT(S) NO: _____
FILE(S) NO: _____
ISSUED BY: _____ DATE: _____
LAND DEVELOPMENT ENGINEERING & SURVEYING
DEVELOPMENT SERVICES OFFICE
COUNTY OF SANTA CLARA

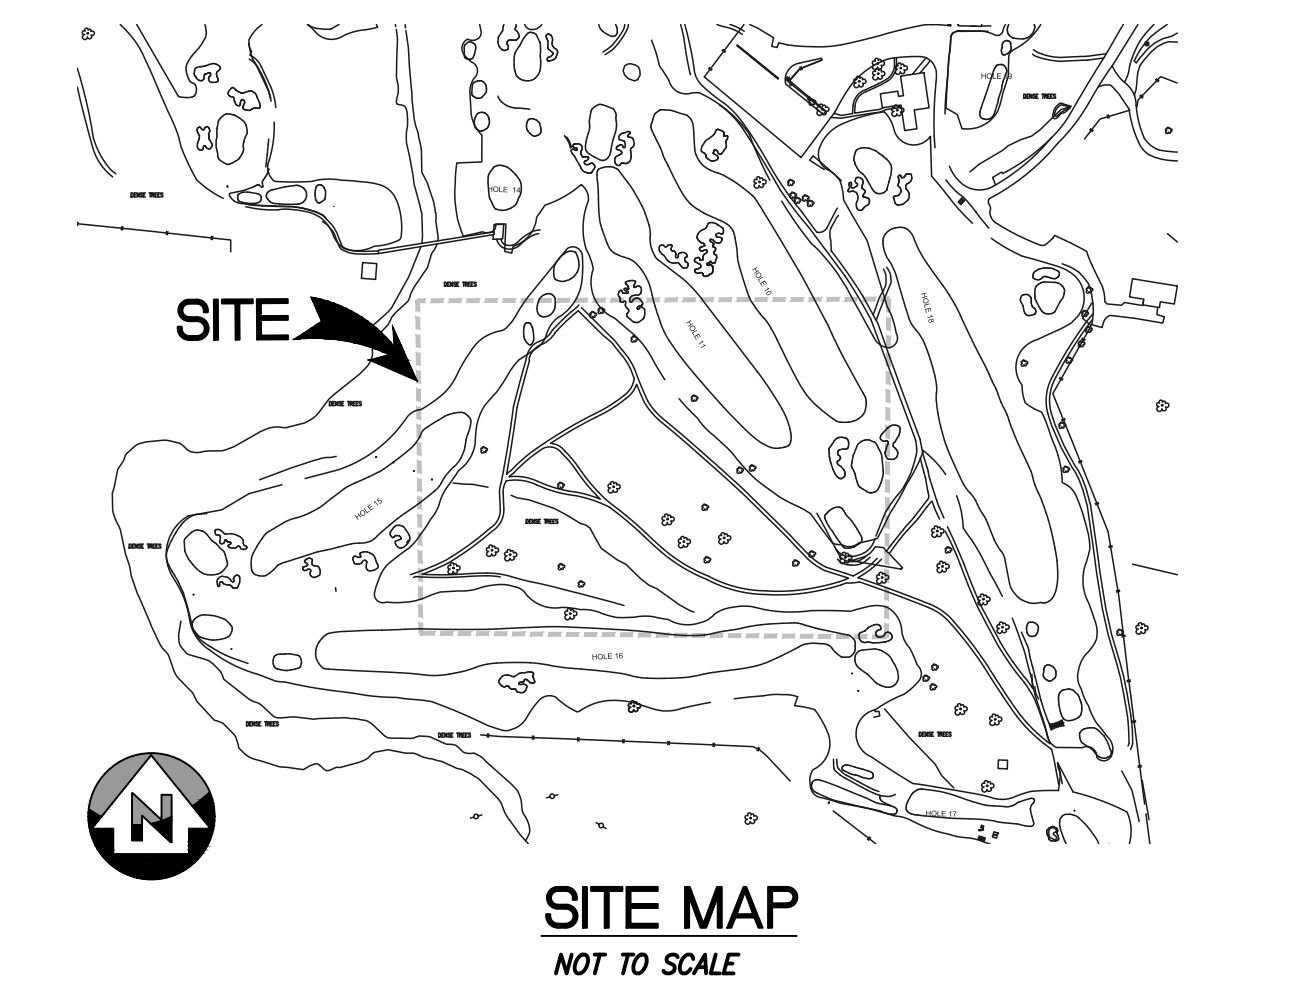

VICINITY MAP
NOT TO SCALE

EROSION CONTROL NOTE:


EROSION CONTROL PLAN IS A GUIDE AND SHALL BE AMENDED AS NECESSARY TO PREVENT EROSION AND ILLICIT DISCHARGES ON A YEAR ROUND BASIS, DEPENDING ON THE SEASON, WEATHER, AND FIELD CONDITIONS. EROSION CONTROL MEASURES IN ADDITION TO THOSE NOTED ON THE PERMITTED PLANS MAY BE REQUIRED AS NECESSARY. FAILURE TO INSTALL SITE AND SITUATIONALLY APPROPRIATE EROSION CONTROL MEASURES MAY RESULT IN VIOLATIONS, FINES, AND A STOPPAGE OF WORK.

THE DEVELOPER IS RESPONSIBLE FOR THE INSTALLATION OF THE WORK PROPOSED ON THE EROSION CONTROL PLANS. THE ENGINEER OF RECORD IS RESPONSIBLE FOR THE DESIGN OF THE EROSION CONTROL PLANS AND ANY MODIFICATIONS OF THE EROSION PLANS TO PREVENT ILLICIT DISCHARGES FROM THE SITE DURING CONSTRUCTION.

DATE _____
R.C.E. NO. _____ EXPIRATION DATE _____

COUNTY OF SANTA CLARA DEPT. OF ROADS AND AIRPORTS
ISSUED BY: _____ DATE: _____
ENCROACHMENT PERMIT NO. _____

COUNTY OF SANTA CLARA
LAND DEVELOPMENT ENGINEERING & SURVEYING
CONSTRUCTION PERMIT NO. _____
GRADING PERMIT NO. _____
ISSUED BY: _____ DATE: _____

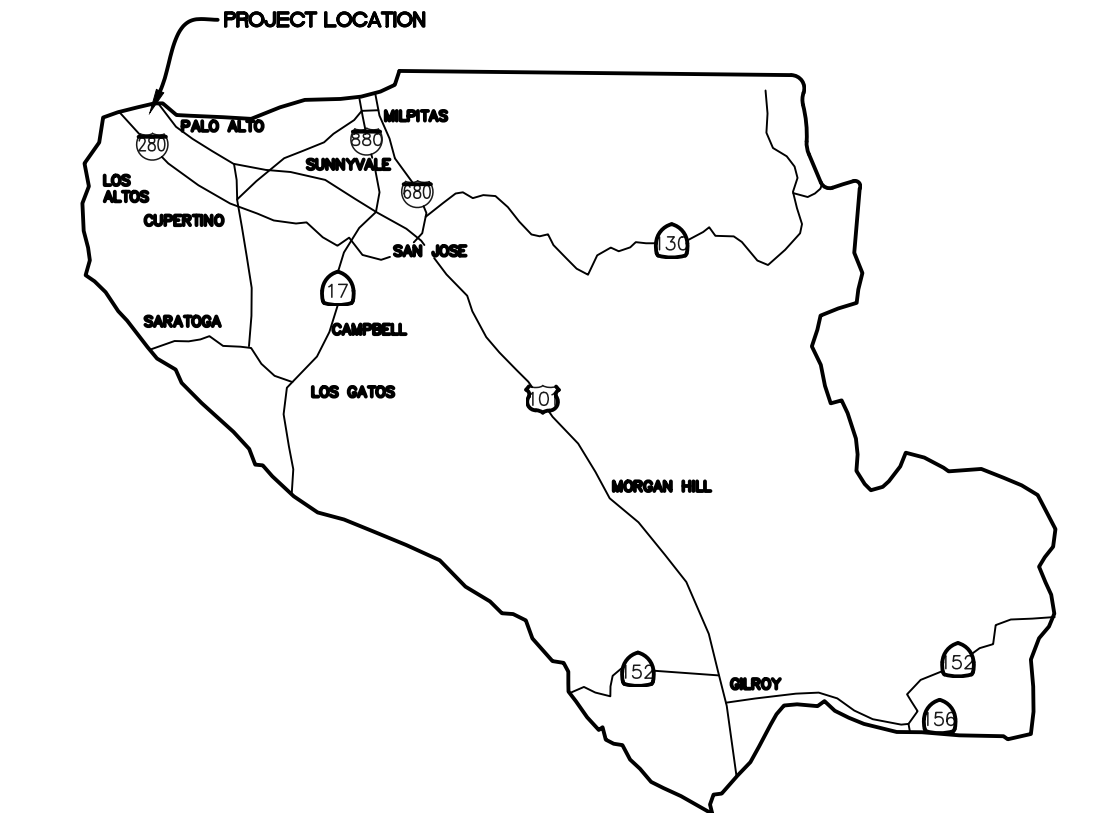

COUNTY LOCATION MAP

ENGINEER'S STATEMENT

I HEREBY STATE THAT THESE PLANS ARE IN COMPLIANCE WITH ADOPTED COUNTY STANDARDS, THE APPROVED TENTATIVE MAP (OR PLAN) AND CONDITIONS OF APPROVAL PERTAINING THERETO DATED _____ FILE(S) NO. _____

DATE _____ 68315
SIGNATURE _____ R.C.E. NO. _____
9-30-2019
EXPIRATION DATE _____

COUNTY ENGINEER'S NOTE

ISSUANCE OF A PERMIT AUTHORIZING CONSTRUCTION DOES NOT RELEASE THE DEVELOPER, PERMITEE OF ENGINEER FROM RESPONSIBILITY FOR THE CORRECTION OF ERRORS OR OMISSIONS CONTAINED IN THE PLANS. F. DURING THE COURSE OF CONSTRUCTION, THE PUBLIC INTEREST REQUIRES A MODIFICATION OF (OR DEPARTURE FROM) THE SPECIFICATIONS OF THE PLANS, THE COUNTY SHALL HAVE THE AUTHORITY TO REQUIRE THE SUSPENSION OF WORK, AND THE NECESSARY MODIFICATION OR DEPARTURE AND TO SPECIFY THE MANNER IN WHICH THE SAME IS TO BE MADE.

DATE _____
R.C.E. NO. _____ EXPIRATION DATE _____

STANFORD UNIVERSITY
GOLF COURSE GRADING
ABATEMENT
STANFORD, CALIFORNIA

SCOPE OF WORK

THE PROJECT PROPOSAL INCLUDES:

- REMOVAL OF APPROXIMATELY 1760 CY OF STOCKPILED MATERIALS BROUGHT TO THE SITE IN 2018, INCLUDING TURF STRIPPINGS, COBBLES AND SOIL, BUNKER SAND, GRAVEL BASE AND TOP SOIL.
- REMOVAL OF UP TO 10,000 CY OF SOIL, THEREBY REMOVING THE NET FILL IMPORTED TO THE SITE BETWEEN 2000 AND 2017. RE-CONTOURING OF THE SITE TO MATCH AND CONFORM TO 2000 CONTOURS TO THE EXTENT FEASIBLE, WHILE ALSO IMPLEMENTING RECOMMENDATIONS BY THE PROFESSIONAL ARBORIST FOR PROTECTION OF EXISTING ONSITE TREES AND FUTURE GEOTECHNICAL RECOMMENDATIONS TO ENSURE SLOPE STABILITY AND PREVENT EROSION. ALL TREES WITHIN THE PROJECT BOUNDARY WILL BE PROTECTED WITH CONTOURS WITHIN THE TREE PROTECTION ZONES TO REMAIN AT 2017 CONDITION, AND NO TREES ARE PROPOSED FOR REMOVAL.

VEGETATION MATERIAL FROM GOLF COURSE LANDSCAPE MAINTENANCE AND STRAW THAT IS CURRENTLY STOCKPILED ON THE SITE WILL BE CHIPPED AND USED AS MULCH AND EDGE DRESSING RESPECTIVELY. THE SITE WILL BE HYDRO SEEDED AND RESTORED TO A NATURAL-LOOKING STATE.

DESCRIPTION	TO BE CONST.	EXISTING
BOUNDARY LINE	---	---
CONC. VALLEY GUTTER	=====	=====
CONC. SIDEWALK OR PAD	=====	=====
ASPHALT CONCRETE	=====	=====
SAWCUT AND CONFORM	=====	=====
6" CURB & GUTTER	=====	=====
EDGE OF A.C. PAVEMENT	=====	=====
6" VERTICAL CURB	=====	=====
CENTER LINE	-----	-----
SANITARY SEWER MAIN	SS	SS
STORM DRAIN MAIN	SD	SD
WATER MAIN	DW	DW
FIRE WATER	FW	FW
LAKE WATER	DW	DW
CHAIN LINK FENCE	x x x	x x x
GAS MAIN	=====	=====
CAP AND PLUG END	=====	=====
ELECTRIC AND SIGNAL DUCT BANK	=====	=====
STREET LIGHT CONDUIT	=====	=====
CONTOUR ELEVATION LINE	90	85
SPOT ELEVATION	95.5	x 95.94
DIRECTION OF SLOPE	1%	1%
WATER METER	WM	WM
WATER VALVE	WV	WV
SIGN	=====	=====
SANITARY SEWER MANHOLE	SSGO	SSGO
SANITARY SEWER CLEANOUT	SSGO	SSGO
STORM SEWER MANHOLE	SSGO	SSGO
STORM SEWER AREA DRAIN	SSGO	SSGO
STORM SEWER CURB INLET	SSGO	SSGO
STORM SEWER CLEANOUT	SSGO	SSGO
ELECTROLIER	=====	=====
FIRE HYDRANT	=====	=====
FIRE DEPARTMENT CONNECTION	=====	=====
BACKFLOW PREVENTOR	=====	=====
INDICATES FOUND IRON PIPE AS NOTED	=====	=====
INDICATES IRON PIPE TO BE SET	=====	=====

SHEET INDEX

C-1.0	COUNTY COVER SHEET
C-1.1	CONSTRUCTION NOTES
C-2.0	TOPOGRAPHIC SURVEY (EXISTING CONDITIONS)
C-3.0	TOPOGRAPHIC SURVEY (2000 CONDITIONS)
C-4.0	GRADING PLAN (2000 CONTOURS, EXCEPT WHERE PROTECTING TREES)
C-4.1	GRADING SECTIONS
C-4.2	GRADING SECTIONS
C-7.0	EROSION CONTROL PLAN
C-7.1	EROSION CONTROL DETAILS
C-7.2	EROSION CONTROL DETAILS
C-8.0	CONSTRUCTION SITE LOGISTICS PLAN/SAFETY PLAN

ENGINEER'S NAME: _____ CHAD BROWNING
ADDRESS: _____ 1700 WINCHESTER BLVD #200
CAMPBELL, CA 95008
PHONE NO. _____ 408-636-0900
FAX NO. _____ 408-636-0999

Revision 1	Date	APN 142-12-007	Sheet
Revision 2	Date	Co. File	C-1.0
Revision 3	Date		of 11

NO PART OF THIS DOCUMENT MAY BE REPRODUCED IN ANY FORM INCLUDING PHOTOCOPY, RECORDING OR ANY INFORMATION RETRIEVABLE AND STORAGE SYSTEM, WITHOUT PERMISSION IN WRITING FROM SANDIS.

ABBREVIATIONS

AB	-	AGGREGATE BASE
AC	-	ASPHALT CONCRETE
AD	-	AREA DRAIN
ADA	-	AMERICANS WITH DISABILITIES ACT
ASB	-	AGGREGATE SUBBASE
BC	-	BEGINNING OF CURVE
BFP	-	BACK FLOW PREVENTOR
BLDC	-	BUILDING CORNER
BLDG	-	BUILDING
BOS	-	BOTTOM OF STEP
BOW	-	FG AT BOTTOM OF WALL
BVC	-	BEGIN VERTICAL CURVE
BW	-	BACK OF WALK
C	-	CONCRETE OR CIVIL
C&G	-	CURB AND GUTTER
CB	-	CATCH BASIN
C	-	CURB INLET
CIP	-	CAST IRON PIPE
CL	-	CENTER LINE
CMP	-	CORRUGATED METAL PIPE
CO	-	CLEANOUT
CONC	-	CONCRETE
CONST	-	CONSTRUCTION
CY	-	CUBIC YARD
DCCV	-	DOUBLE DETECTOR CHECK VALVE
DI	-	DROP INLET
DP	-	DUCTILE IRON PIPE
DOM	-	DOMESTIC
DW	-	DOMESTIC WATER
DWG	-	DRAWING
E	-	ELECTRICAL
EC	-	END OF CURVE
EP	-	EDGE OF PAVEMENT
ER	-	END OF RETURN
EVC	-	END VERTICAL CURVE
ELEV	-	ELEVATION
EX, EXIST.	-	EXISTING
FC	-	FACE OF CURB
FDC	-	FIRE DEPARTMENT CONNECTION
FF	-	FINISHED FLOOR
FG	-	FINISHED GRADE
FH	-	FIRE HYDRANT
FL	-	FLOW LINE
FOUND	-	FOUNDATION
FS	-	FINISHED SURFACE
FT	-	FOOT
FW	-	FIRE WATER
G	-	GAS
GB	-	GRADE BREAK
GV	-	GATE VALVE
HP	-	HIGH POINT
INV	-	INVERT ELEVATION
JP	-	JOINT POLE
JT	-	JOINT TRENCH
JP	-	JUP OF GUTTER
LP	-	LOW POINT
LSA	-	LANDSCAPE ARCHITECT
MAX	-	MAXIMUM
MEP	-	MECHANICAL/ELECTRICAL/PLUMBING
MH	-	MANHOLE
MIN	-	MINIMUM
MPVC	-	MIDPOINT OF VERTICAL CURVE
MON	-	MONUMENT
NO	-	NUMBER
NTS	-	NOT TO SCALE
P	-	PAVEMENT ELEVATION
PCC	-	PORTLAND CEMENT CONCRETE /
	-	POINT OF CONTINUOUS CURVATURE
PIV	-	POST INDICATOR VALVE
PL	-	PROPERTY LINE
PMH	-	POWER MANHOLE
PCC	-	POINT ON CURVE
PP	-	POWER POLE
PRC	-	POINT OF REVERSE CURVATURE
PVC	-	POLYVINYL CHLORIDE PIPE
R	-	RADIUS
RC	-	RELATIVE COMPACTION
RCP	-	REINFORCED CONCRETE PIPE
RPPA	-	REDUCED PRESSURE PRINCIPLE ASSEMBLY
R/W	-	RIGHT OF WAY
S	-	SLOPE
S.A.D	-	SEE ARCHITECTURAL DRAWINGS
SB	-	SEDIMENT BASIN
SD	-	STORM DRAIN
SDCB	-	STORM DRAIN CATCH BASIN
SDMH	-	STORM DRAIN MANHOLE
S.E.D.	-	SEE ELECTRICAL DRAWINGS
SBD	-	SUBDRAIN
SG	-	SUBGRADE
S.L.D.	-	SEE LANDSCAPE DRAWINGS
S.M.D.	-	SEE MECHANICAL DRAWINGS
SMH	-	SIGNAL MANHOLE
S.P.D.	-	SEE PLUMBING DRAWINGS
SS	-	SANITARY SEWER
STA	-	STATION
STD	-	STANDARD
S/W	-	SIDEWALK
TC	-	TOP OF CURB
TD	-	TRENCH DRAIN
TOD	-	TOP OF DOCK
TOE	-	TOE OF SLOPE
TOS	-	TOP OF STAIR
TOW	-	FG AT TOP OF WALL
TS	-	TOP OF SLAB
TYP	-	TYPICAL
U/G	-	UNDERGROUND
VC	-	VERTICAL CURVE
WM	-	WATER METER
WV	-	WATER VALVE

COUNTY OF SANTA CLARA
GENERAL CONSTRUCTION SPECIFICATIONS

GENERAL CONDITIONS

- "THE BAY AREA AIR QUALITY MANAGEMENT DISTRICT (BAAQMD) HAS IDENTIFIED A SET OF FEASIBLE PM10 CONTROL MEASURES FOR ALL CONSTRUCTION ACTIVITIES. THESE CONTROL MEASURES, AS PREVIOUSLY REQUIRED IN THE EIR, SHALL BE ADHERED TO DURING ALL CONSTRUCTION ACTIVITIES.
 - WATER ALL ACTIVE CONSTRUCTION AREA AT LEAST TWICE DAILY.
 - COVER ALL TRUCK HAULING SOIL, SAND AND OTHER LOOSE MATERIALS OR REQUIRE ALL TRUCKS TO MAINTAIN AT LEAST TWO FEET OF FREEBOARD.
 - PAVE, APPLY WATER THREE TIMES DAILY, OR APPLY (NON-TOXIC) SOIL STABILIZERS ON ALL UNPAVED ACCESS ROADS, PARKING AREAS AND STAGING AREAS AT CONSTRUCTION SITES.
 - SWEEP DAILY (WITH WATER SWEEPERS) ALL PAVED ACCESS ROADS, PARKING AREAS, AND STAGING AREAS AT CONSTRUCTIONS SITES.
 - SWEEP STREETS DAILY (WITH WATER SWEEPERS) IF VISIBLE SOIL MATERIAL ARE CARRIED ONTO ADJACENT PUBLIC STREETS.
 - HYDROSEED OR APPLY (NON-TOXIC) SOIL STABILIZERS TO INACTIVE CONSTRUCTION AREA (PREVIOUSLY GRADED AREAS INACTIVE FOR TEN DAYS OR MORE).
 - ENCLOSE, COVER, WATER TWICE DAILY OR APPLY (NON-TOXIC) SOIL BINDERS TO EXPOSED STOCKPILES (DIRT, SAND).
 - LIMIT TRAFFIC SPEEDS ON UNPAVED ROADS TO 15 MPH.
 - INSTALL FIBER ROLLS, SAND BAGS OR OTHER EROSION CONTROL MEASURES TO PREVENT SILT RUNOFF TO PUBLIC ROADWAYS.
 - REPLANT VEGETATIONS DISTURBED AREAS AS QUICKLY AS POSSIBLE.
 - INSTALL WHEEL WASHERS FOR ALL EXISTING TRUCKS , OR WASH OFF THE TIRES OF TRACKS OF ALL TRUCKS AND EQUIPMENT LEAVING THE SITE AND
 - SUSPEND EXCAVATION AND GRADING ACTIVITY WHEN WINDS (INSTANTANEOUS GUSTS) EXCEED 25 MPH.
- PLACE A CONSTRUCTION NOTE ON THE SITE PLAN THAT STATES THE FOLLOWING: "ALL CONSTRUCTION CONTRACTORS SHALL PROPERLY MAINTAIN THE EQUIPMENT EQUIPMENT AND EMISSIONS CONTROL " CLEAN FUEL " WHERE FEASIBLE USE TECHNOLOGY (E.G. CNG FIRED ENGINES, CATALYTIC CONVERTERS, PARTICULATE TRAPS, ETC.), MEASURES TO REDUCE DIESEL EMISSION WOULD BE CONSIDERED FEASIBLE WHEN THEY ARE CAPABLE OF BEING USED ON EQUIPMENT, WITHOUT INTERFERING SUBSTANTIALLY WITH EQUIPMENT PERFORMANCE.
- IN THE EVENT THAT PREVIOUSLY UNIDENTIFIED HISTORIC AND PREHISTORIC ARCHAEOLOGICAL RESOURCES ARE DISCOVERED DURING BUILDING CONSTRUCTION, THE CONTRACTOR SHALL CEASE WORK IN THE IMMEDIATE AREA AND THE COUNTY PLANNING OFFICE AND CAMPUS ARCHAEOLOGIST SHALL BE CONTACTED. AN INDEPENDENT QUALIFIED ARCHAEOLOGIST RETAINED BY THE COUNTY AT THE EXPENSE OF STANFORD SHALL ASSESS THE SIGNIFICANCE OF THE FIND AND MAKE MITIGATION RECOMMENDATIONS.
- IF ARCHEOLOGICAL RESOURCES ARE DISCOVERED AS DESCRIBED ABOVE, CONSTRUCTION MONITORING SHALL BE CONDUCTED AT ANY TIME GROUND-DISTURBING ACTIVITIES (GREATER THAN 12 IN DEPTH) ARE TAKING PLACE IN THE IMMEDIATE VICINITY OF THE IDENTIFIED RESOURCES. IF MONITORING DOES NOT PRODUCE EVIDENCE OF SIGNIFICANT CULTURAL RESOURCES WITHIN THE PROJECT AREA, FURTHER MITIGATION SHALL BE LIMITED TO CONSTRUCTION MONITORING, UNLESS ADDITIONAL TESTING OR OTHER SPECIFIC MITIGATION MEASURES ARE DETERMINED BY A QUALIFIED ARCHAEOLOGIST TO BE NECESSARY TO ENSURE AVOIDANCE OR DAMAGE TO SIGNIFICANT ARCHEOLOGICAL RESOURCES. A TECHNICAL REPORT OF FINDINGS DESCRIBING THE RESULTS OF ALL MONITORING SHALL BE PREPARED IN ACCORDANCE WITH PROFESSIONAL STANDARDS. THE ARCHAEOLOGICAL MONITORING PROGRAM SHALL BE IMPLEMENTED BY AN INDIVIDUAL MEETING THE SECRETARY OF INTERIOR PROFESSIONAL QUALIFICATIONS STANDARDS IN ARCHAEOLOGY (36 CFR 61); INDIVIDUAL FIELD MONITORS SHALL BE QUALIFIED IN THE RECOGNITION OF CULTURAL RESOURCES AND POSSESS SUFFICIENT ACADEMIC AND FIELD TRAINING AS REQUIRED TO CONDUCT THE WORK EFFECTIVELY AND WITHOUT UNDUE DELAY.
- IN THE EVENT THAT HUMAN SKELETAL REMAINS ARE ENCOUNTERED, THE APPLICANT IS REQUIRED BY COUNTY ORDINANCE NO. B6-18 TO IMMEDIATELY NOTIFY THE COUNTY CORONER. UPON DETERMINATION BY THE COUNTY CORONER THAT THE REMAINS ARE NATIVE AMERICAN, THE CORONER SHALL CONTACT THE CALIFORNIA NATIVE AMERICAN HERITAGE COMMISSION, PURSUANT TO SUBDIVISION (C) OF SECTION 7050.5 OF THE HEALTH AND SAFETY CODE AND THE COUNTY COORDINATOR OF INDIAN AFFAIRS. NO FURTHER DISTURBANCE OF THE SITE MAY BE MADE EXCEPT AS AUTHORIZED BY THE COUNTY COORDINATOR OF INDIAN AFFAIRS IN ACCORDANCE WITH THE PROVISIONS OF STATE LAW AND THIS CHAPTER. IF ARTIFACTS ARE FOUND ON THE SITE, A QUALIFIED ARCHAEOLOGIST SHALL BE CONTACTED ALONG WITH THE COUNTY PLANNING OFFICE. NO FURTHER DISTURBANCE OF THE ARTIFACTS MAY BE MADE EXCEPT AS AUTHORIZED BY THE COUNTY PLANNING OFFICE.
- IN THE EVENT THAT FOSSILIZED SHELL OR BONE IS UNCOVERED DURING ANY EARTH-DISTURBING OPERATION, CONTRACTORS SHALL STOP WORK IN THE IMMEDIATE AREA OF THE FIND AND NOTIFY THE CAMPUS ARCHAEOLOGIST AND THE COUNTY BUILDING INSPECTOR ASSIGNED TO THE PROJECT. THE CAMPUS ARCHAEOLOGIST SHALL VISIT THE SITE AND MAKE RECOMMENDATIONS FOR TREATMENT OF THE FIND (INCLUDING BUT NOT LIMITED TO CONSULTATION WITH A PALEONTOLOGIST AND EXCAVATION, IF WARRANTED), WHICH WOULD BE SENT TO THE COUNTY BUILDING INSPECTION OFFICE AND THE COUNTY PLANNING OFFICE. IF A FOSSIL FIND IS CONFIRMED, IT WILL BE RECORDED WITH THE UNITED STATES GEOLOGICAL SURVEY AND CURATED IN AN APPROPRIATE REPOSITORY.
- ONE SIGN SHALL BE POSTED ALONG A STREET FRONTAGE OR IN FRONT OF THE PROJECT SITE, NO SMALLER THAN 1,296 SQUARE INCHES IN SIZE, CONTAINING THE NAME, TELEPHONE NUMBER, AND EMAIL ADDRESS OF THE APPROPRIATE STANFORD PERSON THE PUBLIC MAY CONTACT TO REGISTER A COMPLAINT ABOUT CONSTRUCTION NOISE. STANFORD SHALL KEEP A WRITTEN RECORD OF ALL SUCH COMPLAINTS AND SHALL PROVIDE COPIES OF THESE RECORDS TO THE COUNTY PLANNING OFFICE.
- CONSTRUCTION MATERIALS AND FILL DIRT DELIVERED FROM OFF-CAMPUS SHALL NOT BE DELIVERED BETWEEN THE HOURS OF 7:00 AM TO 9:00 AM AND 4:00 PM TO 6:00 PM ON WEEKDAYS.
- TRUCKS EXPORTING/IMPORTING FILL DIRT AND BUILDING MATERIALS FOR THE PROJECT SHALL USE APPROVED TRUCK ROUTES SHOWN IN THE 2000 GUP, AS DESIGNATED BY THE CITIES OF PALO ALTO AND MENLO PARK.

GENERAL NOTES

- THE WATER AND SANITARY UTILITIES SHOWN ON THESE PLANS ARE NOT PART OF THIS GRADING PERMIT AND ARE SHOWN FOR REFERENCE ONLY.
- THE OWNER AND PRIME CONTRACTOR ARE RESPONSIBLE FOR MAINTAINING PROJECT SITE ACCESS AND NEIGHBORHOOD ACCESS FOR EMERGENCY VEHICLES AND LOCAL RESIDENTS.

DEMOLITION NOTES

- CONTRACTOR SHALL PROVIDE LABOR, MATERIAL AND EQUIPMENT REQUIRED FOR DEMOLISHING, CUTTING, CAPPING, REMOVING AND DISPOSING OF EXISTING IMPROVEMENTS AS DESIGNATED AND SHOWN ON THE DRAWINGS AND AS REQUIRED, UNLESS OTHERWISE NOTED.
- CONTRACTOR SHALL SAWCUT EXISTING ASPHALT AND CONCRETE PAVEMENT AND SIDEWALKS AT THE NEAREST CONSTRUCTION JOINT OR SCORE LINE TO PROVIDE FOR NEW CONSTRUCTION.
- CONTRACTOR SHALL DEMOLISH, ABANDON OR REROUTE EXISTING UTILITIES AS REQUIRED FOR NEW CONSTRUCTION. UTILITIES AND APPURTENANCES TO REMAIN WITHIN THE PROJECT LIMIT OF WORK SHALL BE PROTECTED.
- CONTRACTOR SHALL MAINTAIN THE EXISTING SITE LIGHTING SYSTEM.
- CONTRACTOR SHALL COORDINATE ALL UTILITY SHUT-DOWNS WITH THE OWNER'S REPRESENTATIVE.
- ITEMS INDICATED TO BE SALVAGED SHALL BE REMOVED CAREFULLY, CLEANED AND DELIVERED TO THE OWNER. COORDINATE WITH THE OWNER'S REPRESENTATIVE.
- CONTRACTOR SHALL PERFORM WORK IN ACCORDANCE WITH THE PROJECT SPECIFICATIONS.

SOILS TYPES

BASED ON PREVIOUS GEOTECHNICAL INVESTIGATIONS BY SILICON VALLEY SOIL ENGINEERING, DATED IN APRIL 2014, FOR THE LOCKER ROOM SITE LOCATED DIRECTLY ADJACENT TO THE STADIUM, THE CAMPUS SOILS CONSIST OF A 7' SECTION OF DRY, VERY STIFF GRAVELLY SANDY SILT AT THE SURFACE. FROM DEPTHS OF 7' TO 9', THE SOIL WAS A DRY DENSE GRAVEL WITH 1.75" MAX DIAMETER, ANGULAR, AND POORLY GRADED. FROM DEPTHS 9' TO 12', THE SOIL WAS FOUND TO BE A MOIST, VERY STIFF SANDY SILT LAYER. FROM 12' TO 18', THE SOIL BECAME A MOIST, VERY STIFF SILTY CLAY. FROM 18' TO THE END OF THE BORING AT 21.5', A MOIST, DENSE SANDY GRAVEL LAYER WAS ENCOUNTERED WITH THE GRAVEL HAVING A 1.5" MAX DIAMETER, SUB-ROUNDED, AND POORLY GRADED.

GROUNDWATER

BASED ON PREVIOUS GEOTECHNICAL INVESTIGATIONS BY SILICON VALLEY SOIL ENGINEERING, DATED APRIL 2014, FOR THE LOCKER ROOM SITE LOCATED DIRECTLY ADJACENT TO THE STADIUM, GROUND WATER WAS ENCOUNTERED IN THEIR BORINGS AT A DEPTH OF 20 FEET.

FLUCTUATIONS IN GROUND WATER LEVELS OCCUR DUE TO MANY FACTORS INCLUDING SEASONAL FLUCTUATION, UNDERGROUND DRAINAGE PATTERNS, REGIONAL FLUCTUATIONS, AND OTHER FACTORS.

RECEIVING BODY OF WATER

STANFORD UNIVERSITY STORM DRAIN TO MATADERO CREEK, THEN TO SAN FRANCISCO BAY.

GENERAL NOTE

STENCIL ALL CATCH BASINS "NO DUMPING FLOWS TO CREEK" STORM WATER STENCILING. CONTACT CITY OF PALO ALTO FOR STENCILS.

NPDES C.3 COMPLIANCE

THE PROPOSED IMPROVEMENTS WILL NOT ADD/REPLACE MORE THAN 10,000 SQUARE FEET OF IMPERVIOUS AREA. THE PROJECT THEREFORE IS EXEMPT FROM C.3 STORMWATER TREATMENT.

UTILITY NOTE

THE TYPES, LOCATIONS, SIZES AND /OR DEPTHS OF EXISTING UNDERGROUND UTILITIES AS SHOWN ON THIS TOPOGRAPHIC SURVEY ARE APPROXIMATE AND WERE OBTAINED FROM SOURCES OF VARYING RELIABILITY. ONLY ACTUAL EXCAVATION WILL REVEAL THE TYPES, EXTENT, SIZES, LOCATIONS AND DEPTHS OF SUCH UNDERGROUND UTILITIES. A REASONABLE EFFORT HAS BEEN MADE TO LOCATE AND DELINEATE ALL KNOWN UNDERGROUND UTILITIES. HOWEVER, THE ENGINEER CAN ASSUME NO RESPONSIBILITY FOR THE COMPLETENESS OR ACCURACY OF ITS DELINEATION OF SUCH UNDERGROUND UTILITIES WHICH MAY BE ENCOUNTERED, BUT WHICH ARE NOT SHOWN ON THIS SURVEY.

STREET CLEANING NOTE:

THE PRIME CONTRACTOR OR DEVELOPER IS TO HIRE A STREET CLEANING CONTRACTOR TO CLEAN UP DIRT AND DEBRIS FROM CITY STREETS THAT ARE ATTRIBUTABLE TO THE DEVELOPMENT'S CONSTRUCTION ACTIVITIES. THE STREET CLEANING CONTRACTOR IS TO HAVE THE CAPABILITY OF WASHING THE STREETS FROM A TANKER TRUCK WITH A HIGH-PRESSURE NOZZLE WITH RECLAIMED WATER, WHERE FEASIBLE, AND/ OR SWEEPING THE STREETS WITH BOTH A BROOM-TYPE SWEEPER AND A REGENERATIVE AIR VACUUM SWEEPER, AS DIRECTED BY THE DISTRICT, OR HIS/ HER DESIGNATED REPRESENTATIVE.

SHUT DOWN NOTE

CONTRACTOR SHALL COORDINATE ALL SYSTEM SHUT DOWNS WITH OWNER. NO SHUT DOWNS OF ANY SERVICES WILL BE ALLOWED WITHOUT PRIOR SCHEDULE APPROVAL OF OWNER AND THEIR TENANTS.

UNAUTHORIZED CHANGES AND USES

CAUTION:The engineer preparing these plans will not be responsible for, or liable for, unauthorized changes to or uses of these plans. All changes to the plans must be in writing and must be approved by the preparer of the plans.

Construction contractor agrees that in accordance with generally accepted construction practices, construction contractor will be required to assume sole and complete responsibility for job site conditions during the course of construction of the project, including safety of all persons and property; that this requirement shall be made to apply continuously and not be limited to normal working hours and construction contractor further agrees to defend, indemnify and hold design professional harmless from any and all liability, real or alleged in connection with the performance of work on this project, excepting liability arising from sole negligence of design professional.

CONSTRUCTION NOTES:

- THE BAY AREA QUALITY MANAGEMENT DISTRICT (BAAQMD) HAS IDENTIFIED A SET OF FEASIBLE PM10 CONTROL MEASURES FOR ALL CONSTRUCTION ACTIVITIES. THESE CONTROL MEASURES, AS PREVIOUSLY REQUIRED IN THE PROGRAM EIR, SHALL BE ADHERED TO DURING ALL CONSTRUCTION ACTIVITIES. (MITIGATION MEASURE AQ.1)
 - WATER ALL ACTIVE CONSTRUCTION AREA AT LEAST TWICE DAILY.
 - COVER ALL TRUCKS HAULING SOIL, SAND AND OTHER LOOSE MATERIALS OR REQUIRE ALL TRUCKS TO MAINTAIN AT LEAST TWO FEET OF FREEBOARD.
 - PAVE, APPLY WATER THREE TIMES DAILY, OR APPLY (NON-TOXIC) SOIL STABILIZERS ON ALL UNPAVED ACCESS ROADS, PARKING AREAS AND STAGING AREAS AT CONSTRUCTION SITES.
 - SWEEP DAILY (WITH WATER SWEEPERS) ALL PAVED ACCESS ROADS, PARKING AREAS, AND STAGING AREAS AT CONSTRUCTION SITES.
 - SWEEP STREETS DAILY (WITH WATER SWEEPERS) IF VISIBLE SOIL MATERIALS CARRIED ONTO ADJACENT PUBLIC STREETS.
 - HYDROSEED OR APPLY (NON-TOXIC) SOIL STABILIZERS TO INACTIVE CONSTRUCTION AREAS (PREVIOUSLY GRADED AREAS INACTIVE FOR TEN DAYS OR MORE).
 - ENCLOSE, COVER, WATER TWICE DAILY OR APPLY (NON-TOXIC) SOIL BINDERS TO EXPOSED STOCKPILES (DIRT, SAND).
 - LIMIT TRAFFIC SPEEDS ON UNPAVED ROADS TO 15 MPH.
 - INSTALL FIBER ROLLS, SAND BAGS OR OTHER EROSION CONTROL MEASURES TO PREVENT SILT RUNOFF TO PUBLIC ROADWAYS.
 - REPLANT VEGETATION IN DISTURBED AREAS AS QUICKLY AS POSSIBLE.
 - INSTALL WHEEL WASHERS FOR ALL EXISTING TRUCKS, OR WASH OFF THE TIRES OF TRACKS OF ALL TRUCKS AND EQUIPMENT LEAVING THE SITE, AND
 - SUSPEND EXCAVATION AND GRADING ACTIVITY WHEN WINDS (INSTANTANEOUS GUSTS) EXCEED 25 MPH.
- ALL CONSTRUCTION CONTRACTORS SHALL PROPERLY MAINTAIN THE EQUIPMENT WHERE FEASIBLE. USE "CLEAN FUEL" EQUIPMENT AND EMISSIONS CONTROL TECHNOLOGY (E.G. CNG FIRED ENGINES, CATALYTIC CONVERTERS, PARTICULATE TRAPS, ETC.), MEASURES TO REDUCE DIESEL EMISSION WOULD BE CONSIDERED FEASIBLE WHEN THEY ARE CAPABLE OF BEING USED ON EQUIPMENT. WITHOUT INTERFERING SUBSTANTIALLY WITH EQUIPMENT PERFORMANCE. (MITIGATION MEASURE AQ-2).
- CONSTRUCTION DELIVERY TIMES / ROUTES
 - CONSTRUCTION MATERIALS AND FILL DIRT DELIVERED FROM OFF CAMPUS SHALL NOT BE DELIVERED BETWEEN THE HOURS OF 7:00 AM AND 9:00 AM AND 4:00 PM TO 6:00 PM ON WEEKDAYS.
 - TRUCKS BRINGING IN FILL DIRT AND BUILDING MATERIALS FOR THE PROJECT FROM OFF-SITE SHALL BE REQUIRED TO USE TRUCK ROUTES SHOWN ON FIGURE 3 OF THE INITIAL STUDY AS DESIGNATED BY THE CITIES OF PALO ALTO AND MENLO PARK.
- NOISE CONTROL
CONSTRUCTION PRACTICES SHALL COMPLY WITH THE REQUIREMENTS OF THE COUNTY OF SANTA CLARA NOISE CONTROL ORDINANCE AND ARE TO BE MONITORED BY THE GENERAL CONTRACTOR THROUGHOUT THE CONSTRUCTION PROCESS. THE SUP REQUIRES THE FOLLOWING MEASURES TO REDUCE OPERATIONAL NOISE DURING CONSTRUCTION.
 - MECHANICAL EQUIPMENT WITHIN 50 FEET OF A RESIDENCE SHALL BE ACOUSTICALLY ENGINEERED.
 - THE BUILDING DESIGN SHALL INCORPORATE DESIGN MEASURES TO LOCATE NOISE SOURCES SUCH AS LOADING ZONES, TRASH BINS AND MECHANICAL EQUIPMENT AS FAR AWAY FROM NOISE SENSITIVE RECEPTORS AS POSSIBLE.
 - ALL OPERATIONAL NOISE SOURCES SHALL COMPLY WITH THE COUNTY NOISE ORDINANCE.
 - THE CONTRACTOR SHALL COORDINATE PLANNED CLASSROOM RELOCATIONS PRIOR TO DEMOLITION OR SITE PREPARATION.
 - FOR CONSTRUCTION ACTIVITIES THAT WOULD AFFECT SENSITIVE NOISE RECEPTORS OFF-CAMPUS OR IN AREAS DESIGNATED CAMPUS RESIDENTIAL IN THE COMMUNITY PLAN, THE CONTRACTOR SHALL GIVE ADVANCED REGULAR NOTIFICATION OF CONSTRUCTION ACTIVITY SCHEDULED TO THE POTENTIALLY AFFECTED RESIDENTS.

EARTHWORK FOR CONSTRUCTION NOTE

IT SHALL BE THE CONTRACTOR'S RESPONSIBILITY TO INCLUDE ALL MATERIAL AND LABOR REQUIRED WITHIN THE BID PRICE, FOR EARTHWORK CONSTRUCTION, TO CARRY OUT THE CUT/FILL AND/OR IMPORT/EXPORT AS NECESSARY TO MEET THE DESIGN GRADES SHOWN ON THE PLANS. CONTRACTOR IS TO DELIVER TO OWNER THE PROJECT IN A COMPLETE AND OPERATIONAL MANNER.

FLOODZONE

SITE CURRENTLY FALLS WITHIN ZONE D BASED ON FIRM MAP PANEL NUMBER 08085 C0016H, DATED MAY 18 2009. ZONE D IS THE AREA DETERMINED TO BE AREAS FOR WHICH FLOOD HAZARDS ARE UNDETERMINED, BUT POSSIBLE.

DISCREPANCIES

IF THERE ARE ANY DISCREPANCIES BETWEEN THE CONSTRUCTION DOCUMENTS AND EXISTING CONDITIONS WHICH WILL AFFECT THE WORK, THE CONTRACTOR SHALL BRING SUCH DISCREPANCIES TO THE ATTENTION OF THE ENGINEER FOR ADJUSTMENT BEFORE PROCEEDING WITH THE WORK. THE CONTRACTOR SHALL BE RESPONSIBLE FOR THE PROPER FITTING OF ALL WORK AND FOR THE COORDINATION OF ALL TRADES, SUBCONTRACTORS, AND PERSONS ENGAGED UPON THIS CONTRACT.



 SANDIS CIVIL ENGINEERS SURVEYORS PLANNERS 1700 S. Winchester Blvd, Suite 200, Campbell, CA 95008 P. 408.636.0900 F. 408.636.0999 www.sandis.net SILICON VALLEY TRI-VALLEY CENTRAL VALLEY SACRAMENTO EAST BAY/SF	DATE: 12/3/18	No.	REVISION/ISSUE	DATE	BY	CONSTRUCTION NOTES	STANFORD GOLF COURSE GRADING ABATEMENT STANFORD CALIFORNIA	SHEET	
	SCALE: NONE							C-1.1	
	DRAWN BY: IG								2 OF 11 SHEETS
	APPROVED BY: --								
	DRAWING NO: 215042								

NO PART OF THIS DOCUMENT MAY BE REPRODUCED IN ANY FORM INCLUDING PHOTOCOPY, RECORDING OR ANY INFORMATION RETRIEVABLE AND STORAGE SYSTEM, WITHOUT PERMISSION IN WRITING FROM SANDIS.



SANDIS

SILICON VALLEY

SCALE: 1"=40'

GENERAL NOTES

1. STOCKPILES SHOWN ARE PART OF A SEPARATE GOLF COURSE PROJECT AND WILL BE REMOVED PRIOR TO GRADING ACTIVITIES.

SURVEY NOTES

1. EXISTING TOPOGRAPHIC SURVEY INFORMATION SHOWN HEREON IS BASED UPON TOPOGRAPHIC SURVEYS COMPLETED BY SANDIS, UNDER THE DIRECTION OF LAURA CABRAL, PLS 7756.
2. UTILITIES SHOWN ON THIS SURVEY ARE BASED ON SURFACE OBSERVATIONS. NO WARRANTIES ARE EXPRESSED OR IMPLIED CONCERNING THE EXISTENCE, SIZE, DEPTH, CONDITION, CAPACITY, OR LOCATION OR ANY UTILITY EXISTING ON THE SITE, WHETHER PRIVATE, MUNICIPAL, OR PUBLIC OWNED.
3. CONTRACTOR SHALL VERIFY ALL UTILITIES PRIOR TO CONSTRUCTION AND REPORT BACK TO CIVIL ENGINEER ANY DISCREPANCIES WITH PLAN PRIOR TO COMMENCEMENT OF WORK.
4. TREE LOCATIONS SHOWN HEREON ARE SHOWN SYMBOLICALLY WITH SYMBOL SIZES BASED UPON TRUNK DIAMETER AT CHEST HEIGHT, AT THE LOCATION WHERE THE TREE ENTERS THE GROUND SURFACE. LOCATIONS AND SIZES OF TREE TRUNKS CAN ONLY BE CONSIDERED APPROXIMATE UNLESS OTHERWISE STATED ON THE MAP.

BENCHMARK

THE ELEVATION OF REFERENCE FOR THIS SURVEY IS A STANFORD MASTER CONTROL NETWORK MONUMENT, AS SHOWN IN BOOK 747 OF MAPS PAGES 40-49, SANTA CLARA COUNTY RECORDS, PT ID S129, DESCRIBED AS 2-1/2" BRASS DISK WITH PUNCH, SET IN THE SOUTH WEST CORNER OF THE INTERSECTION OF STOCK FARM ROAD AND OAK ROAD.

ELEVATION = 112.54 FEET (NGVD 29 DATUM)

UNDERGROUND UTILITY NOTE

THE TYPES, LOCATIONS, SIZES AND/OR DEPTHS OF EXISTING UNDERGROUND UTILITIES AS SHOWN ON THIS TOPOGRAPHIC SURVEY ARE APPROXIMATE AND WERE OBTAINED FROM SOURCES OF VARYING RELIABILITY. ONLY ACTUAL EXCAVATION WILL REVEAL THE TYPES, EXTENT, SIZES, LOCATIONS AND DEPTHS OF SUCH UNDERGROUND UTILITIES. A REASONABLE EFFORT HAS BEEN MADE TO LOCATE AND DELINEATE ALL KNOWN UNDERGROUND UTILITIES. HOWEVER, THE ENGINEER CAN ASSUME NO RESPONSIBILITY FOR THE COMPLETENESS OR ACCURACY OF ITS DELINEATION OF SUCH UNDERGROUND UTILITIES WHICH MAY BE ENCOUNTERED, BUT WHICH ARE NOT SHOWN ON THIS SURVEY.

HORIZONTAL CONTROL

THE HORIZONTAL CONTROL FOR THIS SURVEY IS BASED ON THE PUBLISHED COORDINATES AS SHOWN ON THE RECORD OF SURVEY AP FILED IN BOOK 747, PAGE 44, SANTA CLARA COUNTY RECORDS.



CIVIL ENGINEERS
SURVEYORS
PLANNERS

1700 S. Winchester Blvd, Suite 200, Campbell, CA 95008 | P. 408.636.0900 | F. 408.636.0999 | www.sandis.net
SILICON VALLEY TRI-VALLEY CENTRAL VALLEY SACRAMENTO EAST BAY/SF

DATE:	12/3/18
SCALE:	1"=40'
DRAWN BY:	IG
APPROVED BY:	--
DRAWING NO.:	215042


No.	REVISION/ISSUE	DATE	BY

TOPOGRAPHIC SURVEY
(EXISTING CONDITIONS)

STANFORD GOLF COURSE
GRADING ABATEMENT
STANFORD CALIFORNIA

SHEET
C-2.0
3 OF 11 SHEETS

NO PART OF THIS DOCUMENT MAY BE REPRODUCED IN ANY FORM INCLUDING PHOTOCOPY, RECORDING OR ANY INFORMATION RETRIEVABLE AND STORAGE SYSTEM, WITHOUT PERMISSION IN WRITING FROM SANDIS.

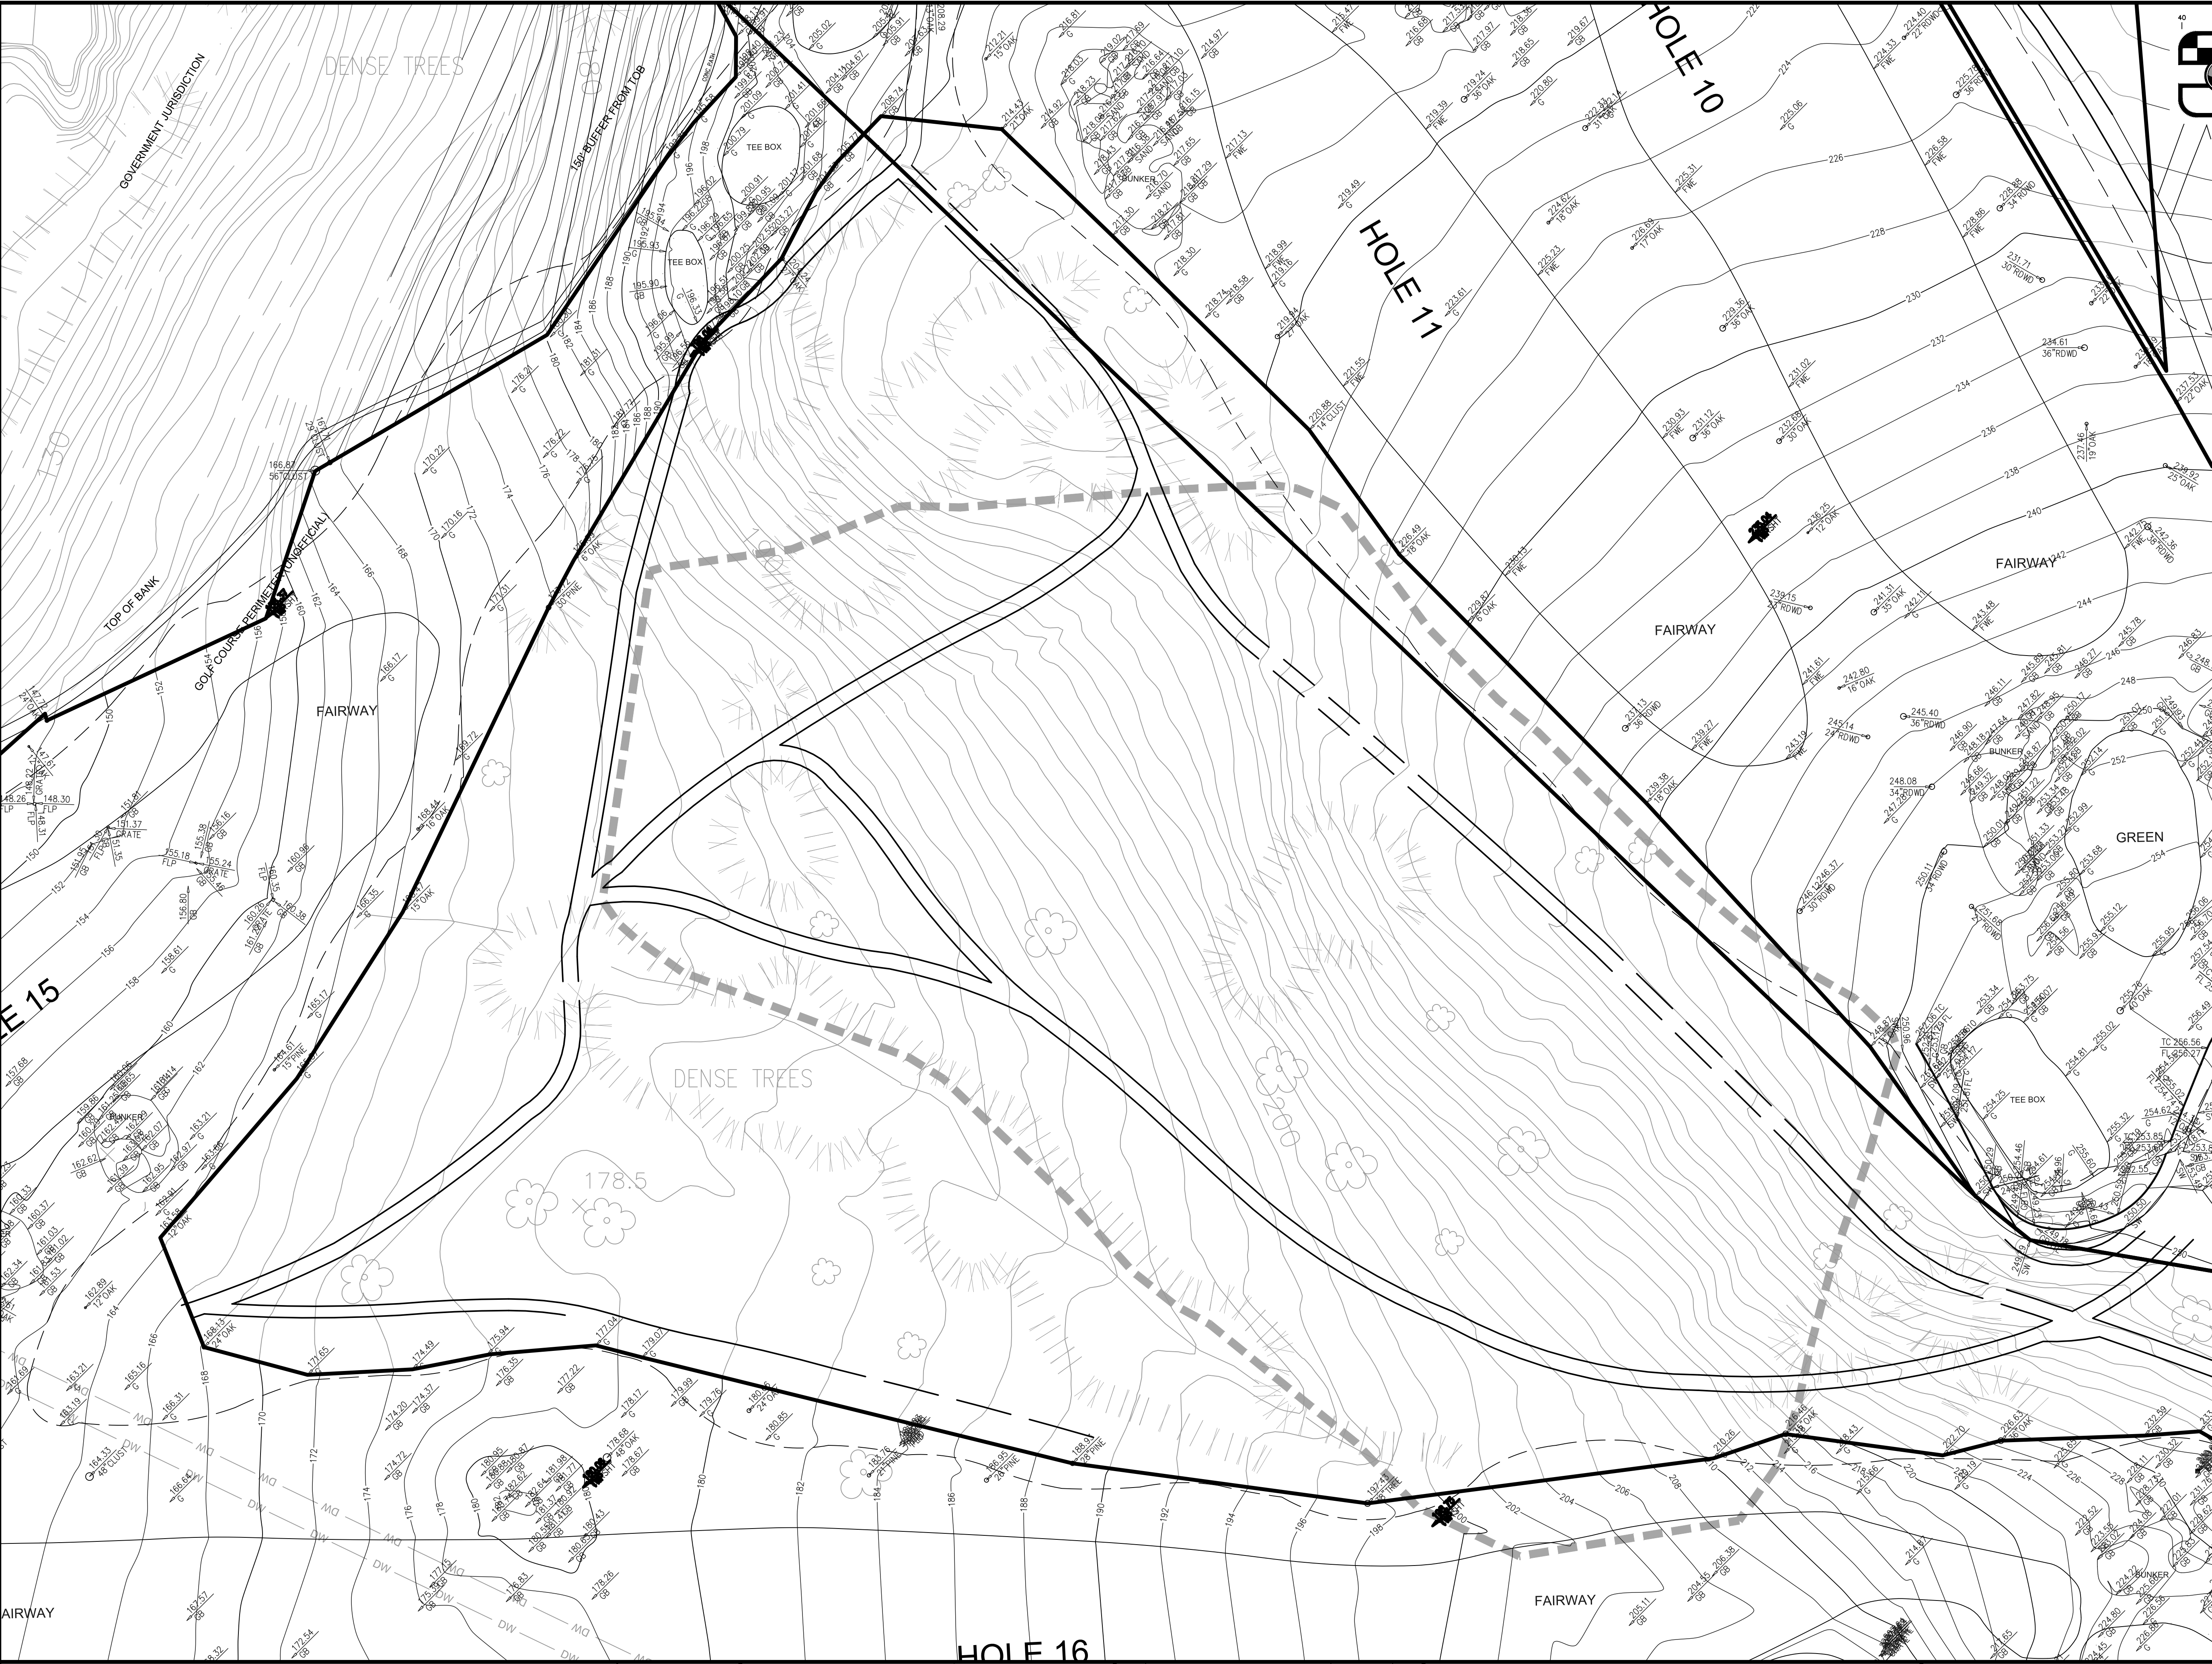

SANDIS

SILICON VALLEY

SCALE: 1"=40'

- PLAN LEGEND
- LIMIT OF WORK LINE
- GENERAL NOTES
1. CONTOURS SHOWN REPRESENT THE AREA AS SURVEYED IN 2000 AND IS FOR REFERENCE ONLY.
- SURVEY NOTES
1. EXISTING TOPOGRAPHIC SURVEY INFORMATION SHOWN HEREON IS BASED UPON TOPOGRAPHIC SURVEYS COMPLETED BY SANDIS, UNDER THE DIRECTION OF LAURA CABRAL, PLS 7756.

FOR REFERENCE ONLY

SANDIS

1700 S. Winchester Blvd, Suite 200, Campbell, CA 95008 | P. 408.636.0900 | F. 408.636.0999 | www.sandis.net

SILICON VALLEY TRI-VALLEY CENTRAL VALLEY SACRAMENTO EAST BAY/SF

CIVIL ENGINEERS
SURVEYORS
PLANNERS

DATE: 11/29/18
SCALE: 1"=40'
DRAWN BY: IG
APPROVED BY: --
DRAWING NO.: 215042

No.	REVISION/ISSUE	DATE	BY


TOPOGRAPHIC SURVEY
(2000 CONDITIONS)

STANFORD GOLF COURSE
GRADING ABATEMENT
STANFORD
CALIFORNIA

SHEET
C-3.0
4 OF 11 SHEETS


File: X:\P\215042\ENG\Stanford Golf Course\Planning\C-3.0-TOPO(2000 condition).dwg Date: Dec 03, 2018 - 9:48am, pln.rvt

NO PART OF THIS DOCUMENT MAY BE REPRODUCED IN ANY FORM INCLUDING PHOTOCOPY, RECORDING OR ANY INFORMATION RETRIEVABLE AND STORAGE SYSTEM, WITHOUT PERMISSION IN WRITING FROM SANDIS.

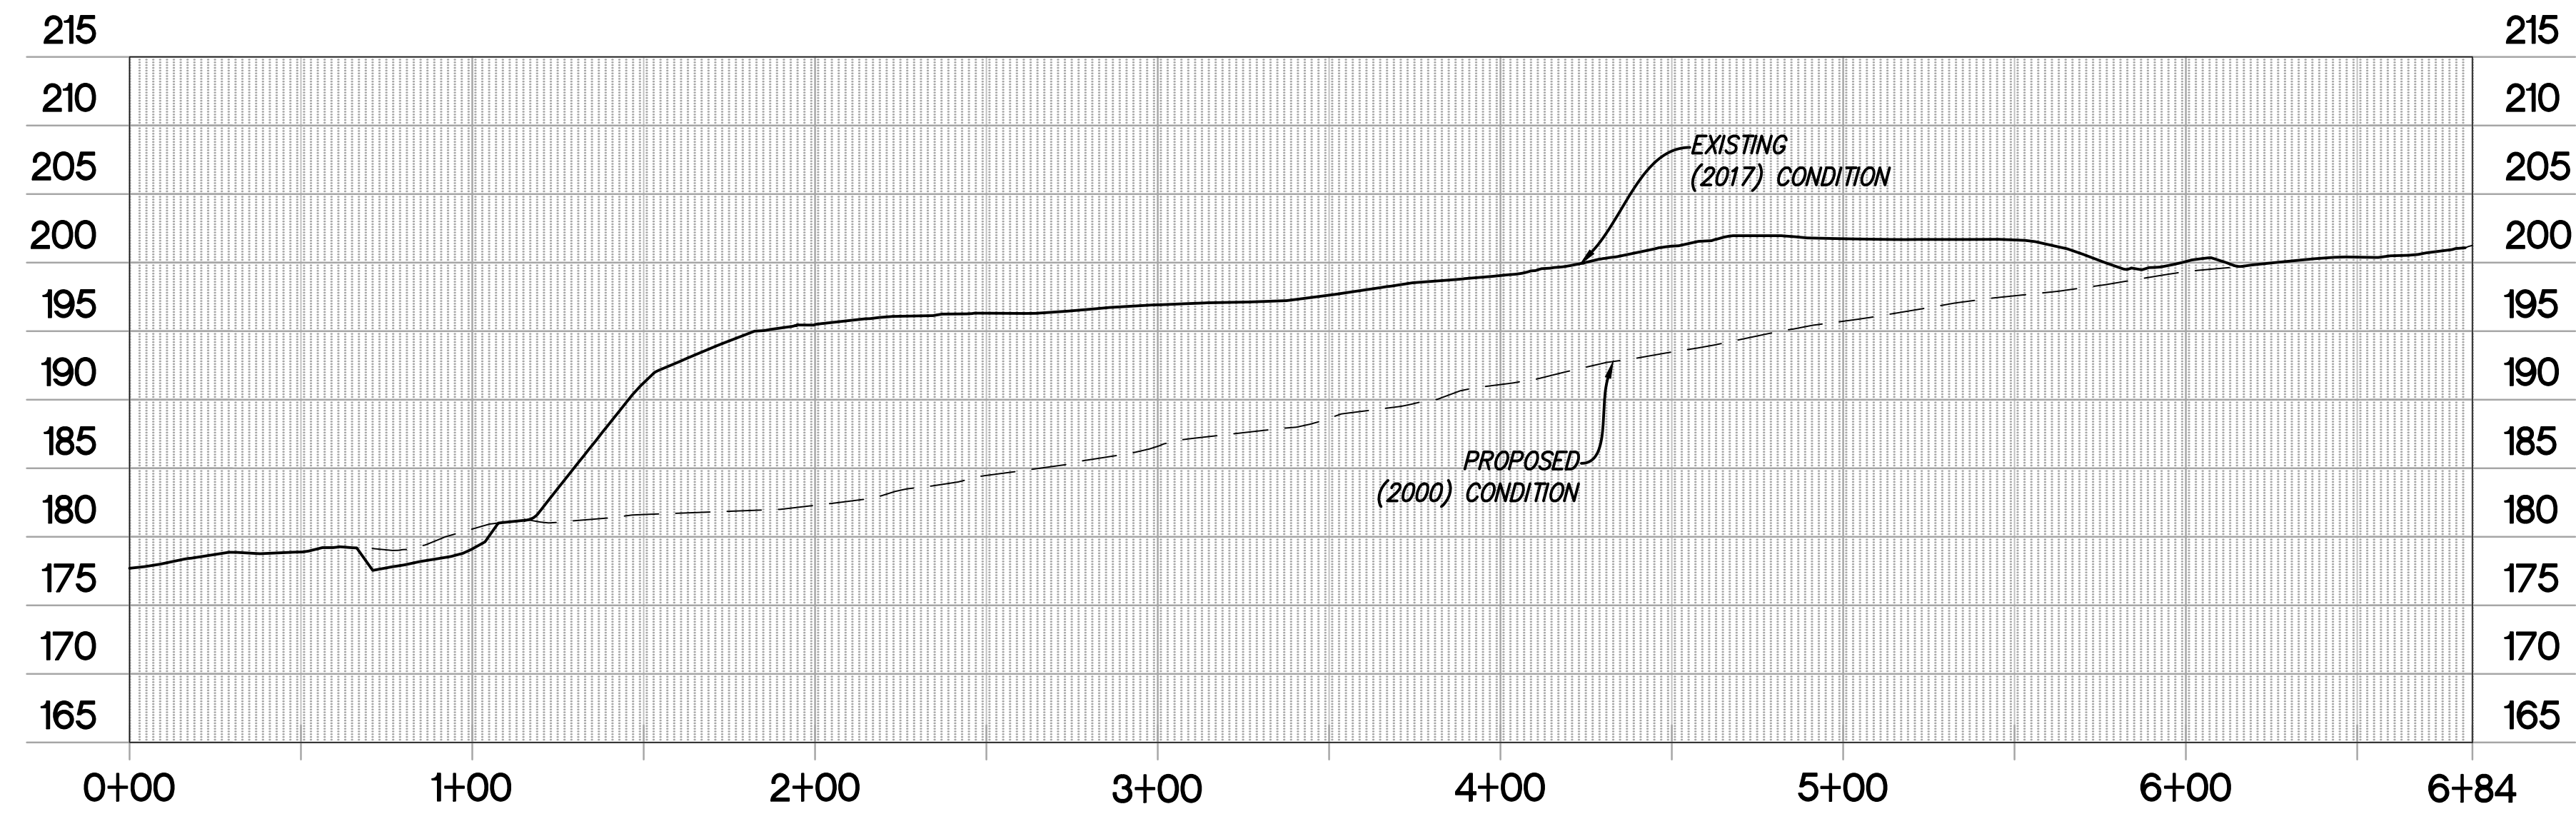


SECTION A-A

HORIZONTAL: 1" = 40'
VERTICAL: 1" = 10'

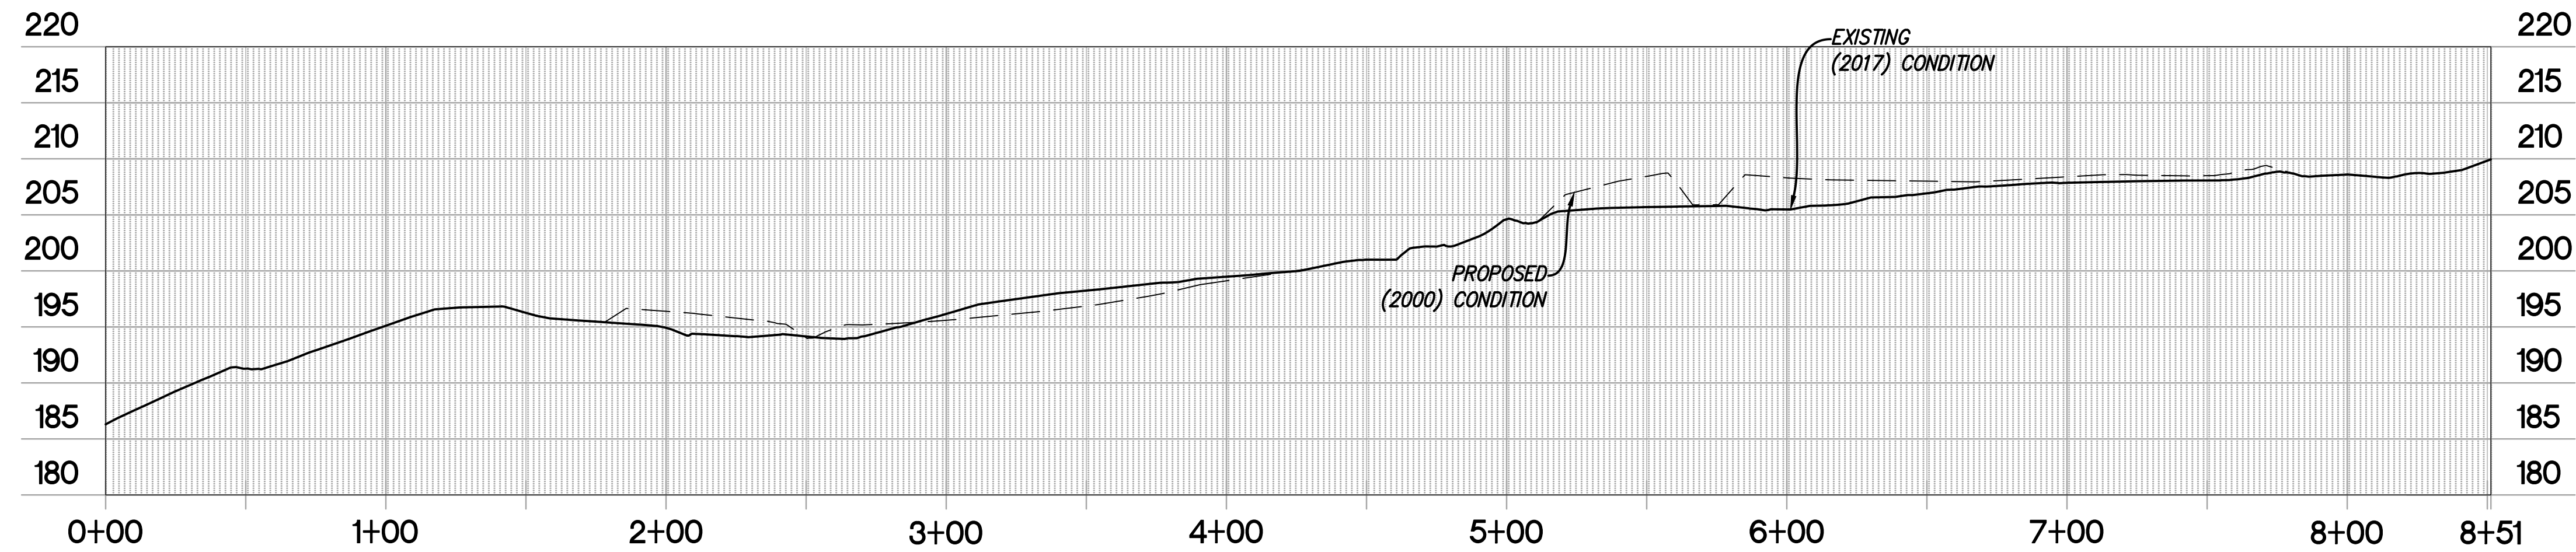

SECTION B-B

HORIZONTAL: 1" = 40'
VERTICAL: 1" = 10'

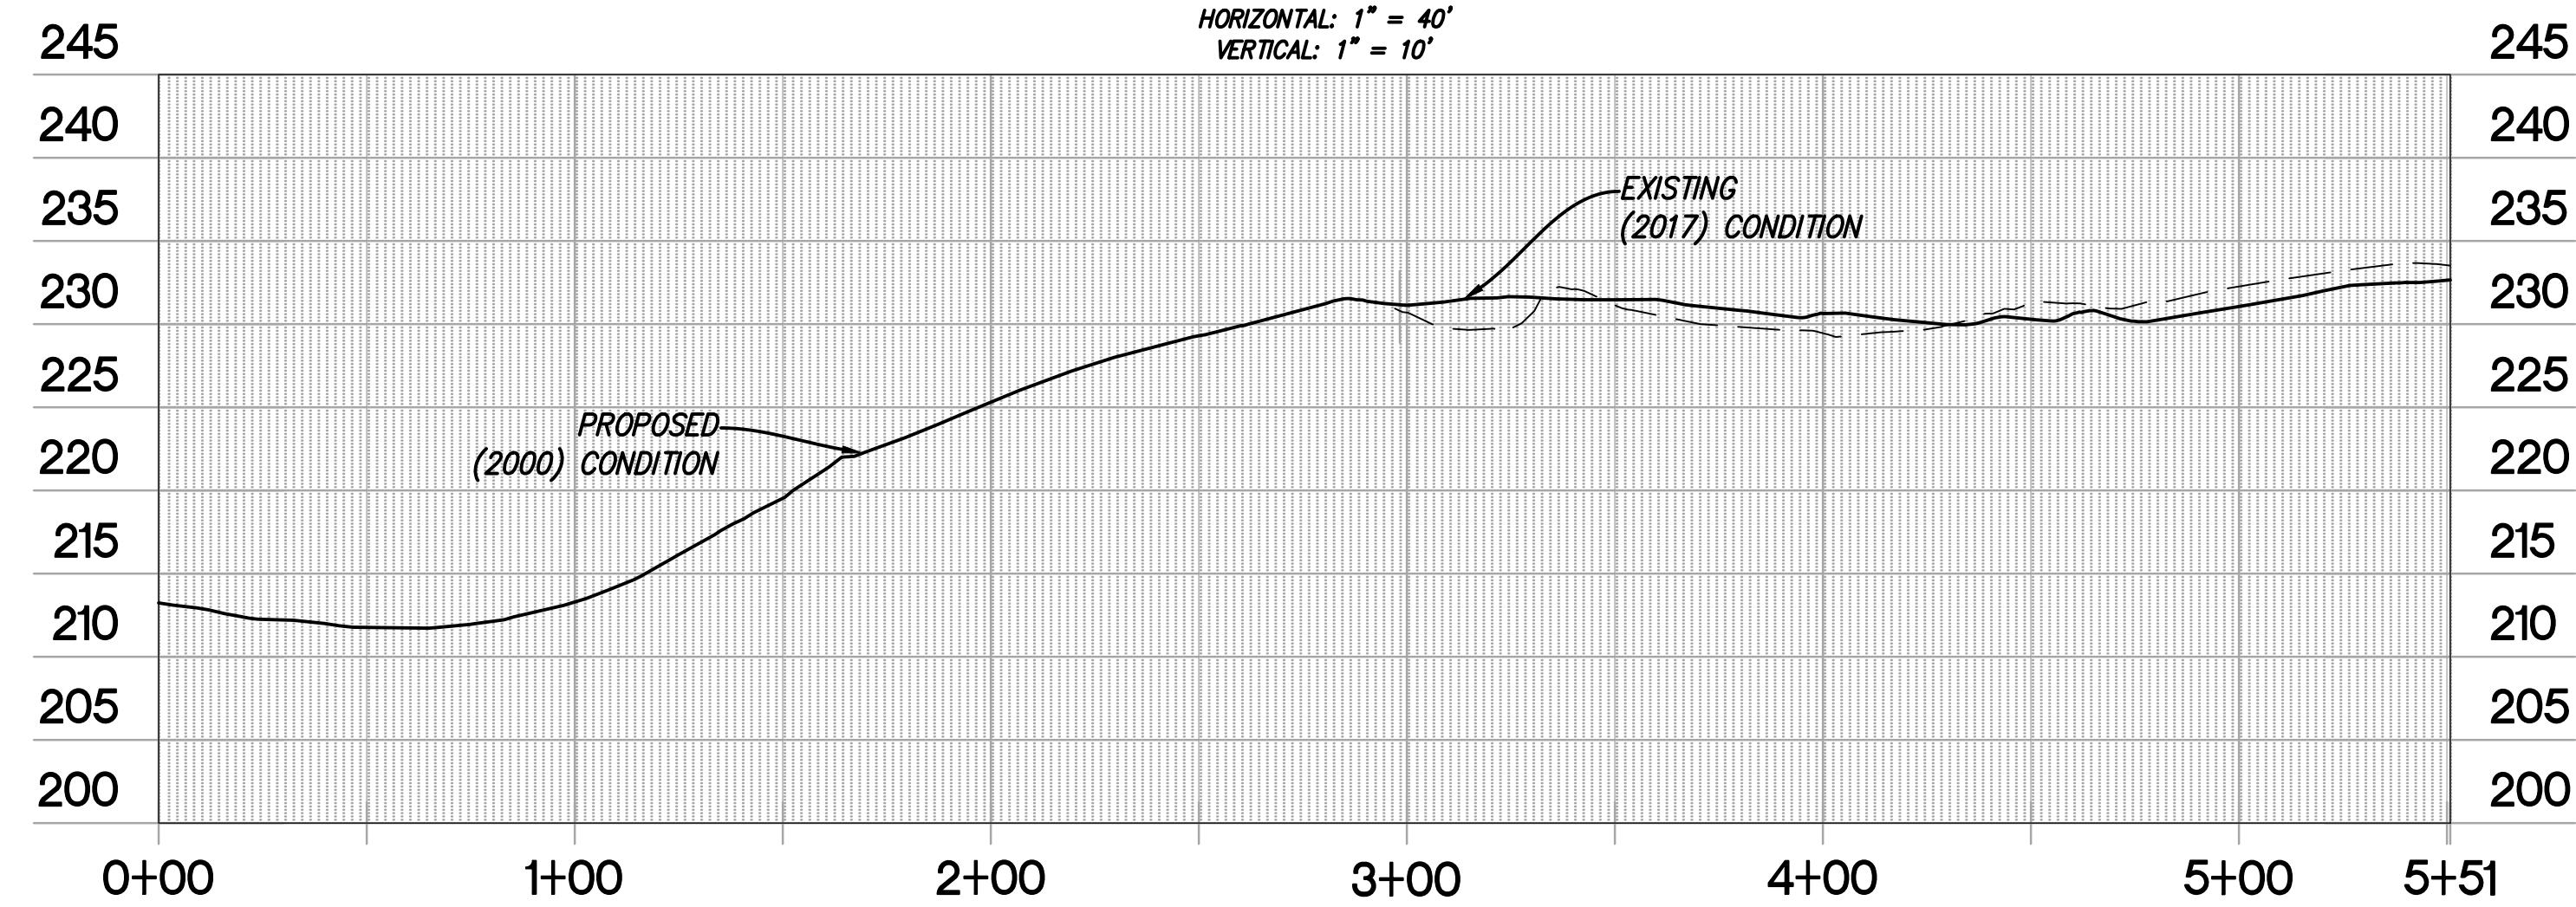

SECTION C-C

HORIZONTAL: 1" = 40'
VERTICAL: 1" = 10'



SANDIS

CIVIL ENGINEERS
SURVEYORS
PLANNERS

1700 S. Winchester Blvd, Suite 200, Campbell, CA 95008 | P. 408.636.0900 | F. 408.636.0999 | www.sandis.net

SILICON VALLEY TRI-VALLEY CENTRAL VALLEY SACRAMENTO EAST BAY/SF

DATE:	12/3/18
SCALE:	AS NOTED
DRAWN BY:	IG
APPROVED BY:	--
DRAWING NO.:	215042

No.	REVISION/ISSUE	DATE	BY

GRADING SECTIONS





STANFORD GOLF COURSE
GRADING ABATEMENT
STANFORD CALIFORNIA

SHEET

C-4.1

6 OF 11 SHEETS

NO PART OF THIS DOCUMENT MAY BE REPRODUCED IN ANY FORM INCLUDING PHOTOCOPY, RECORDING OR ANY INFORMATION RETRIEVABLE AND STORAGE SYSTEM, WITHOUT PERMISSION IN WRITING FROM SANDIS.

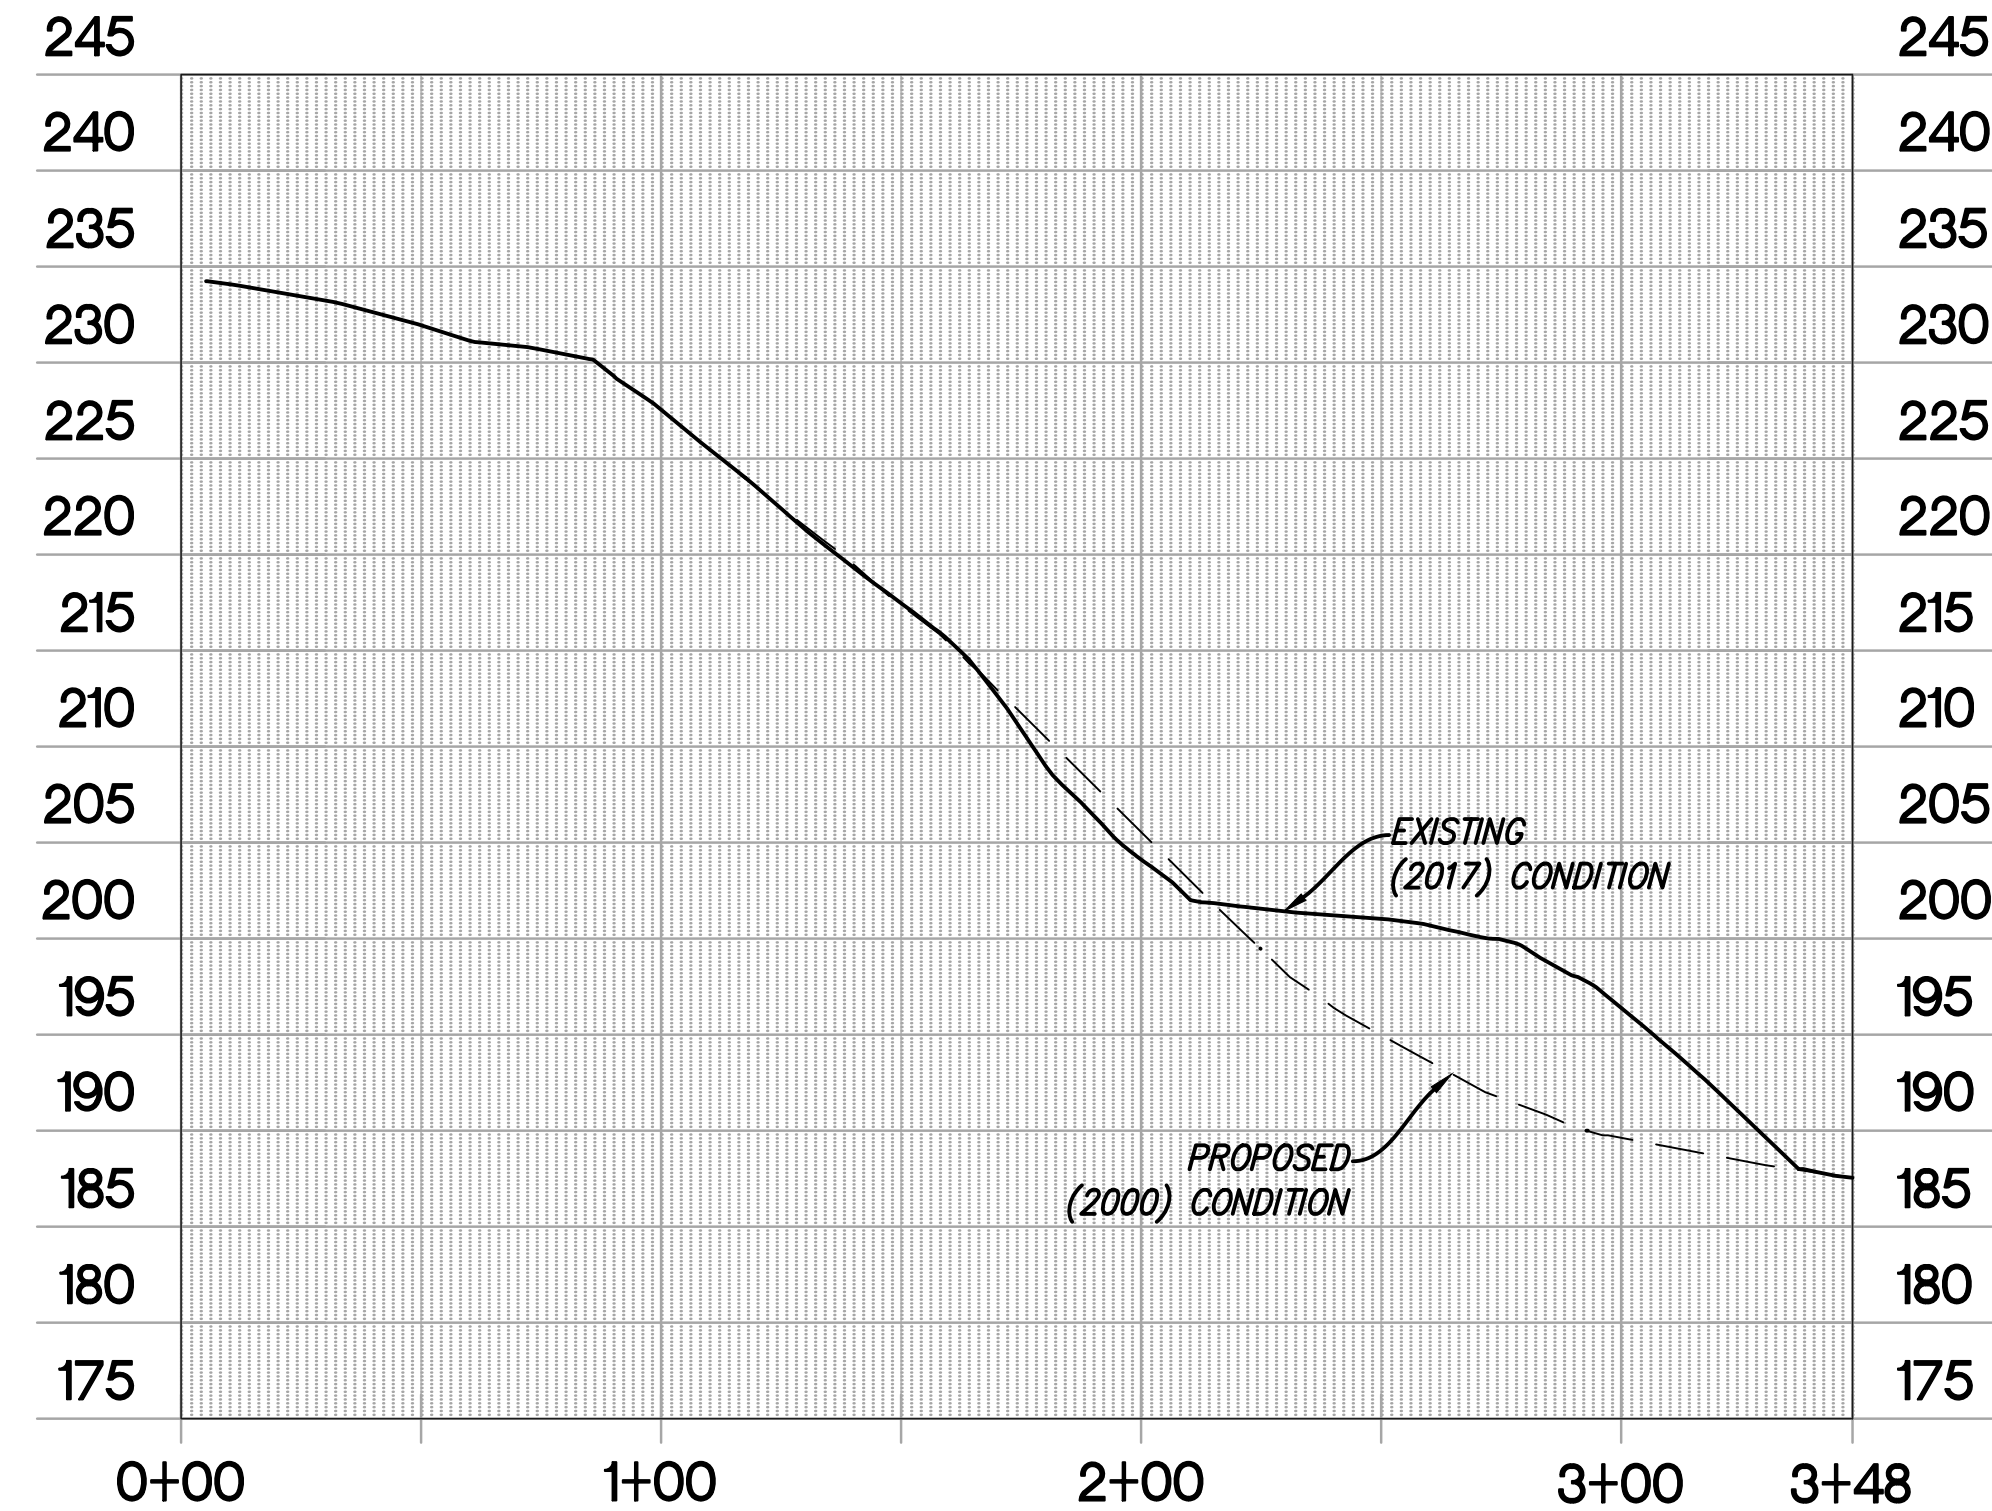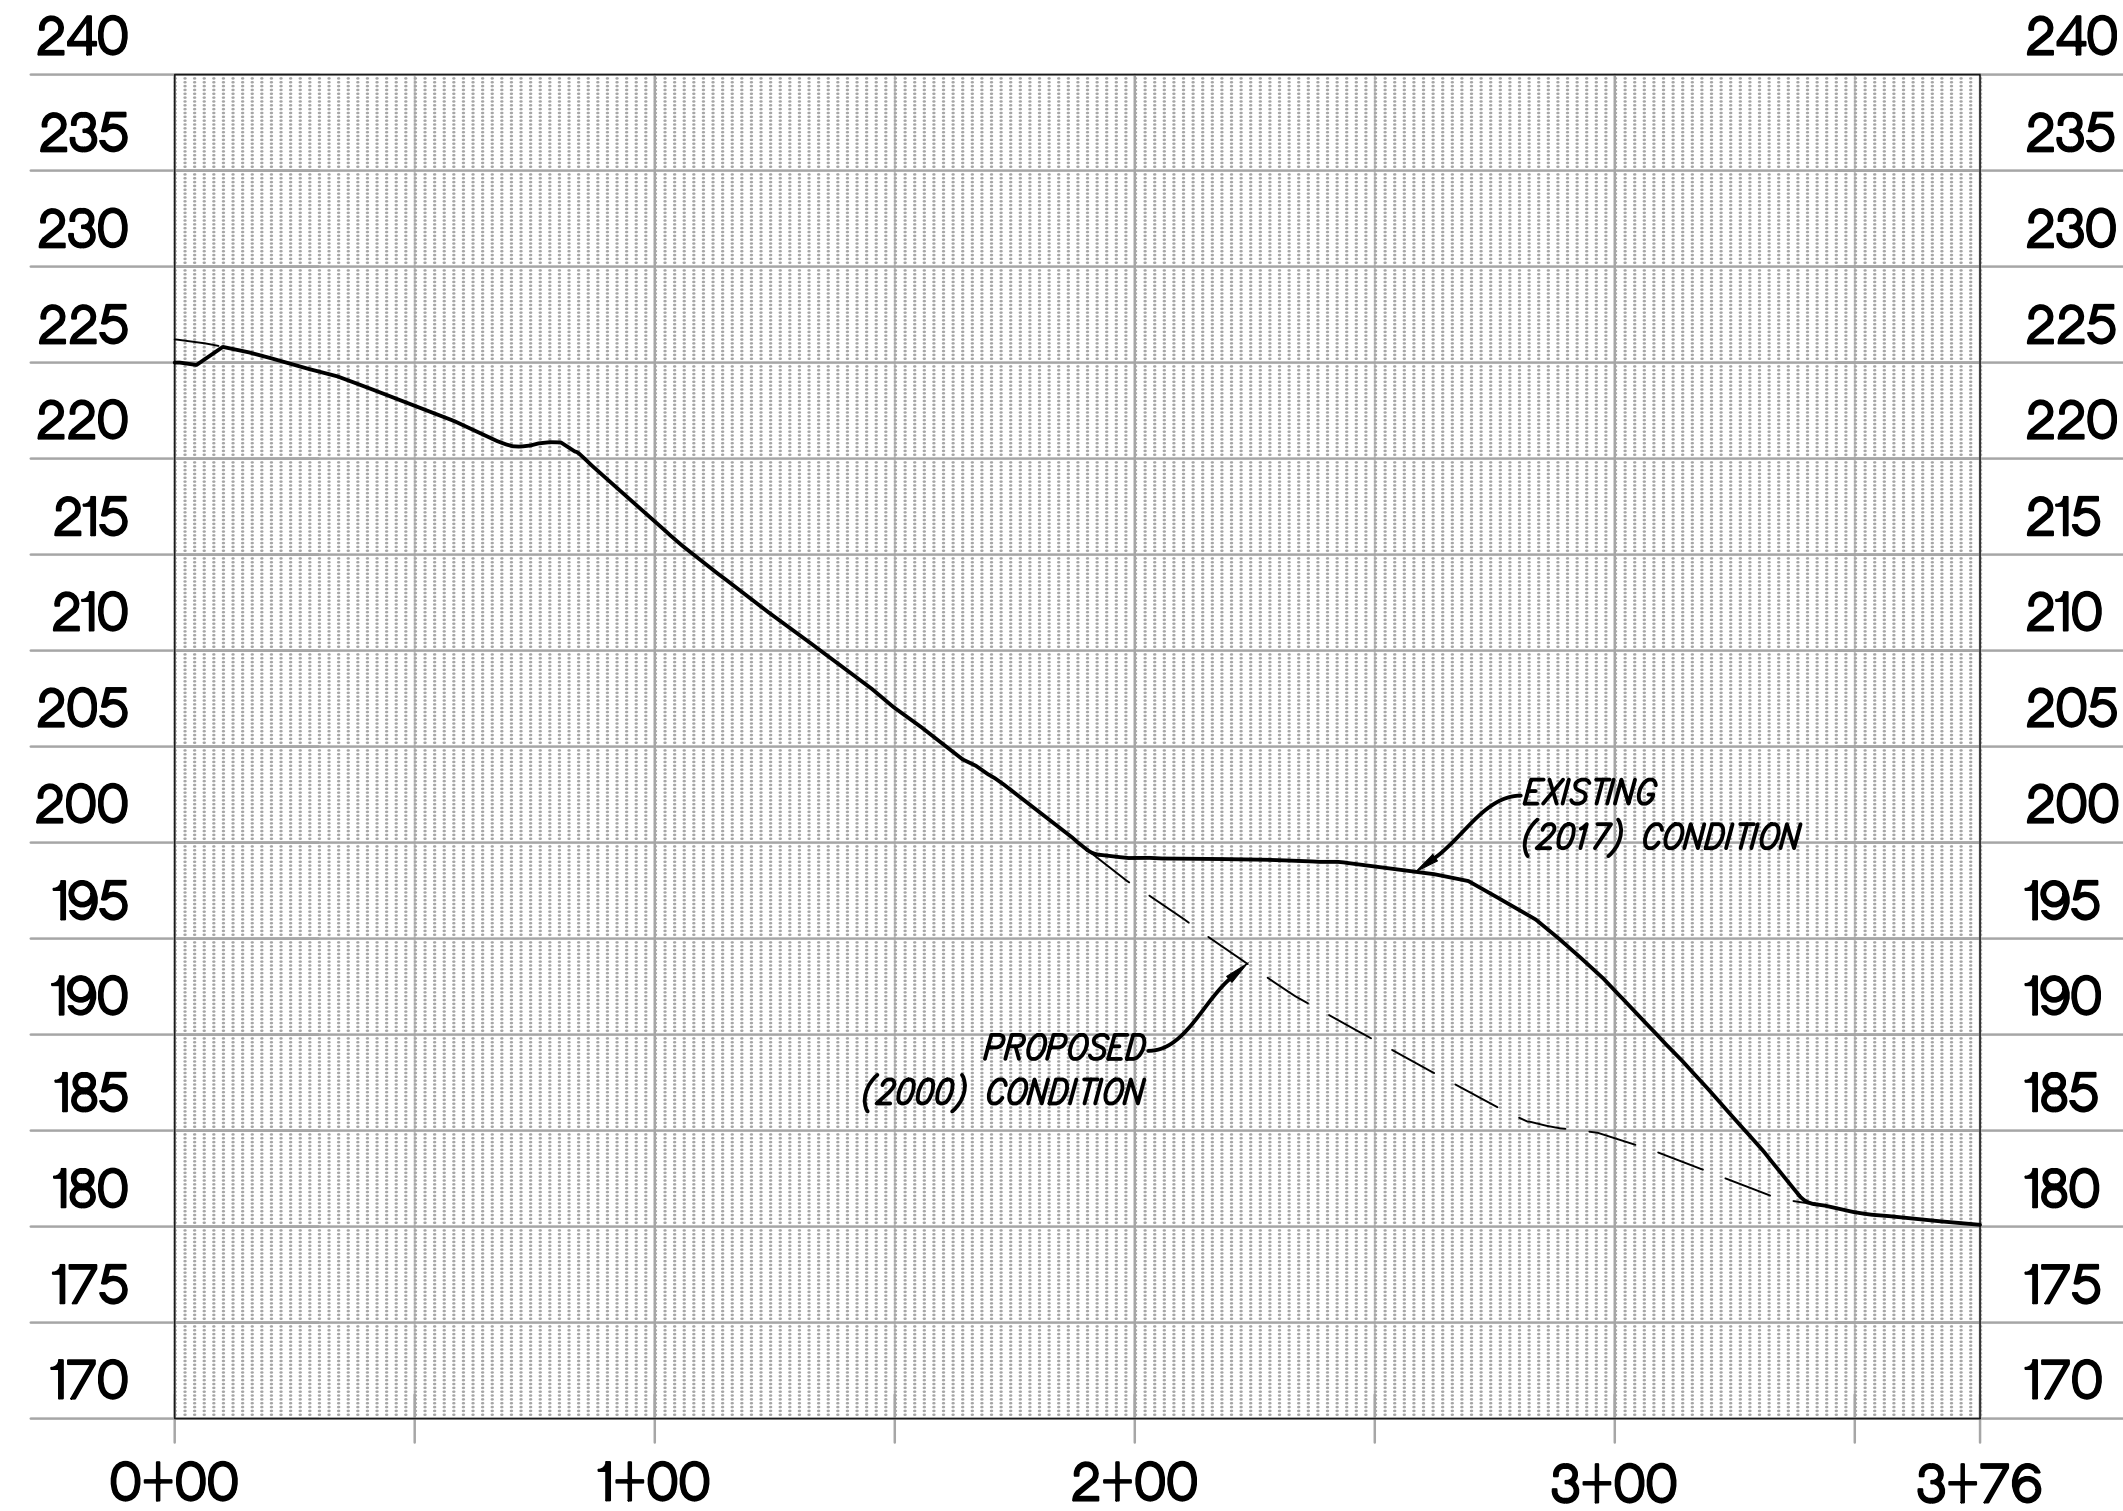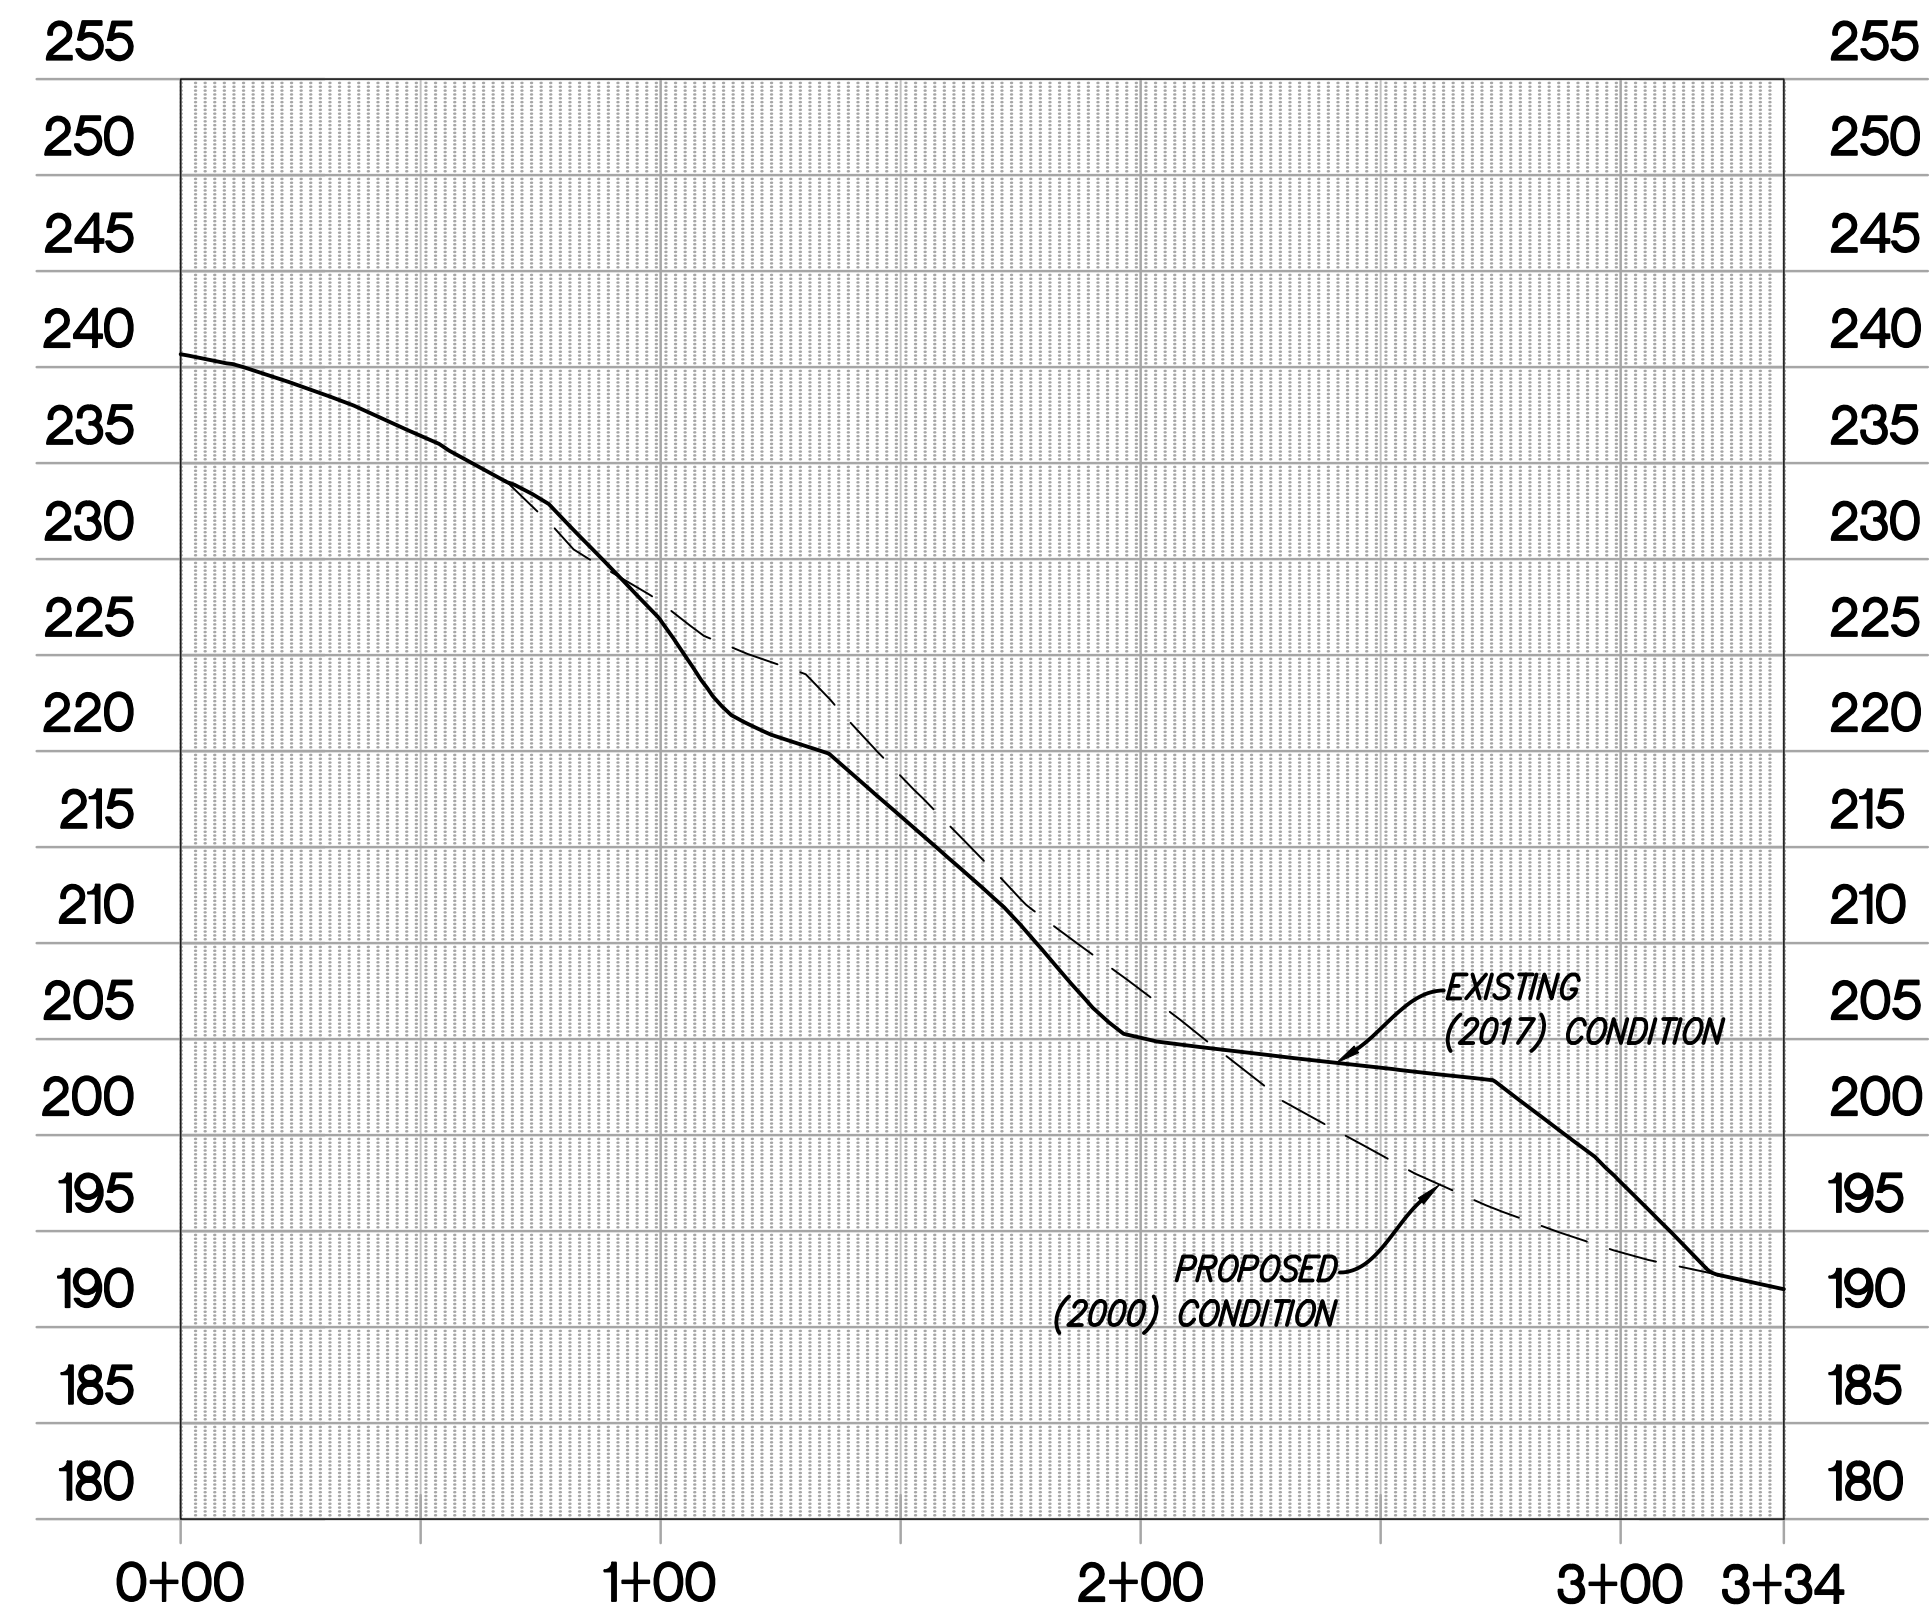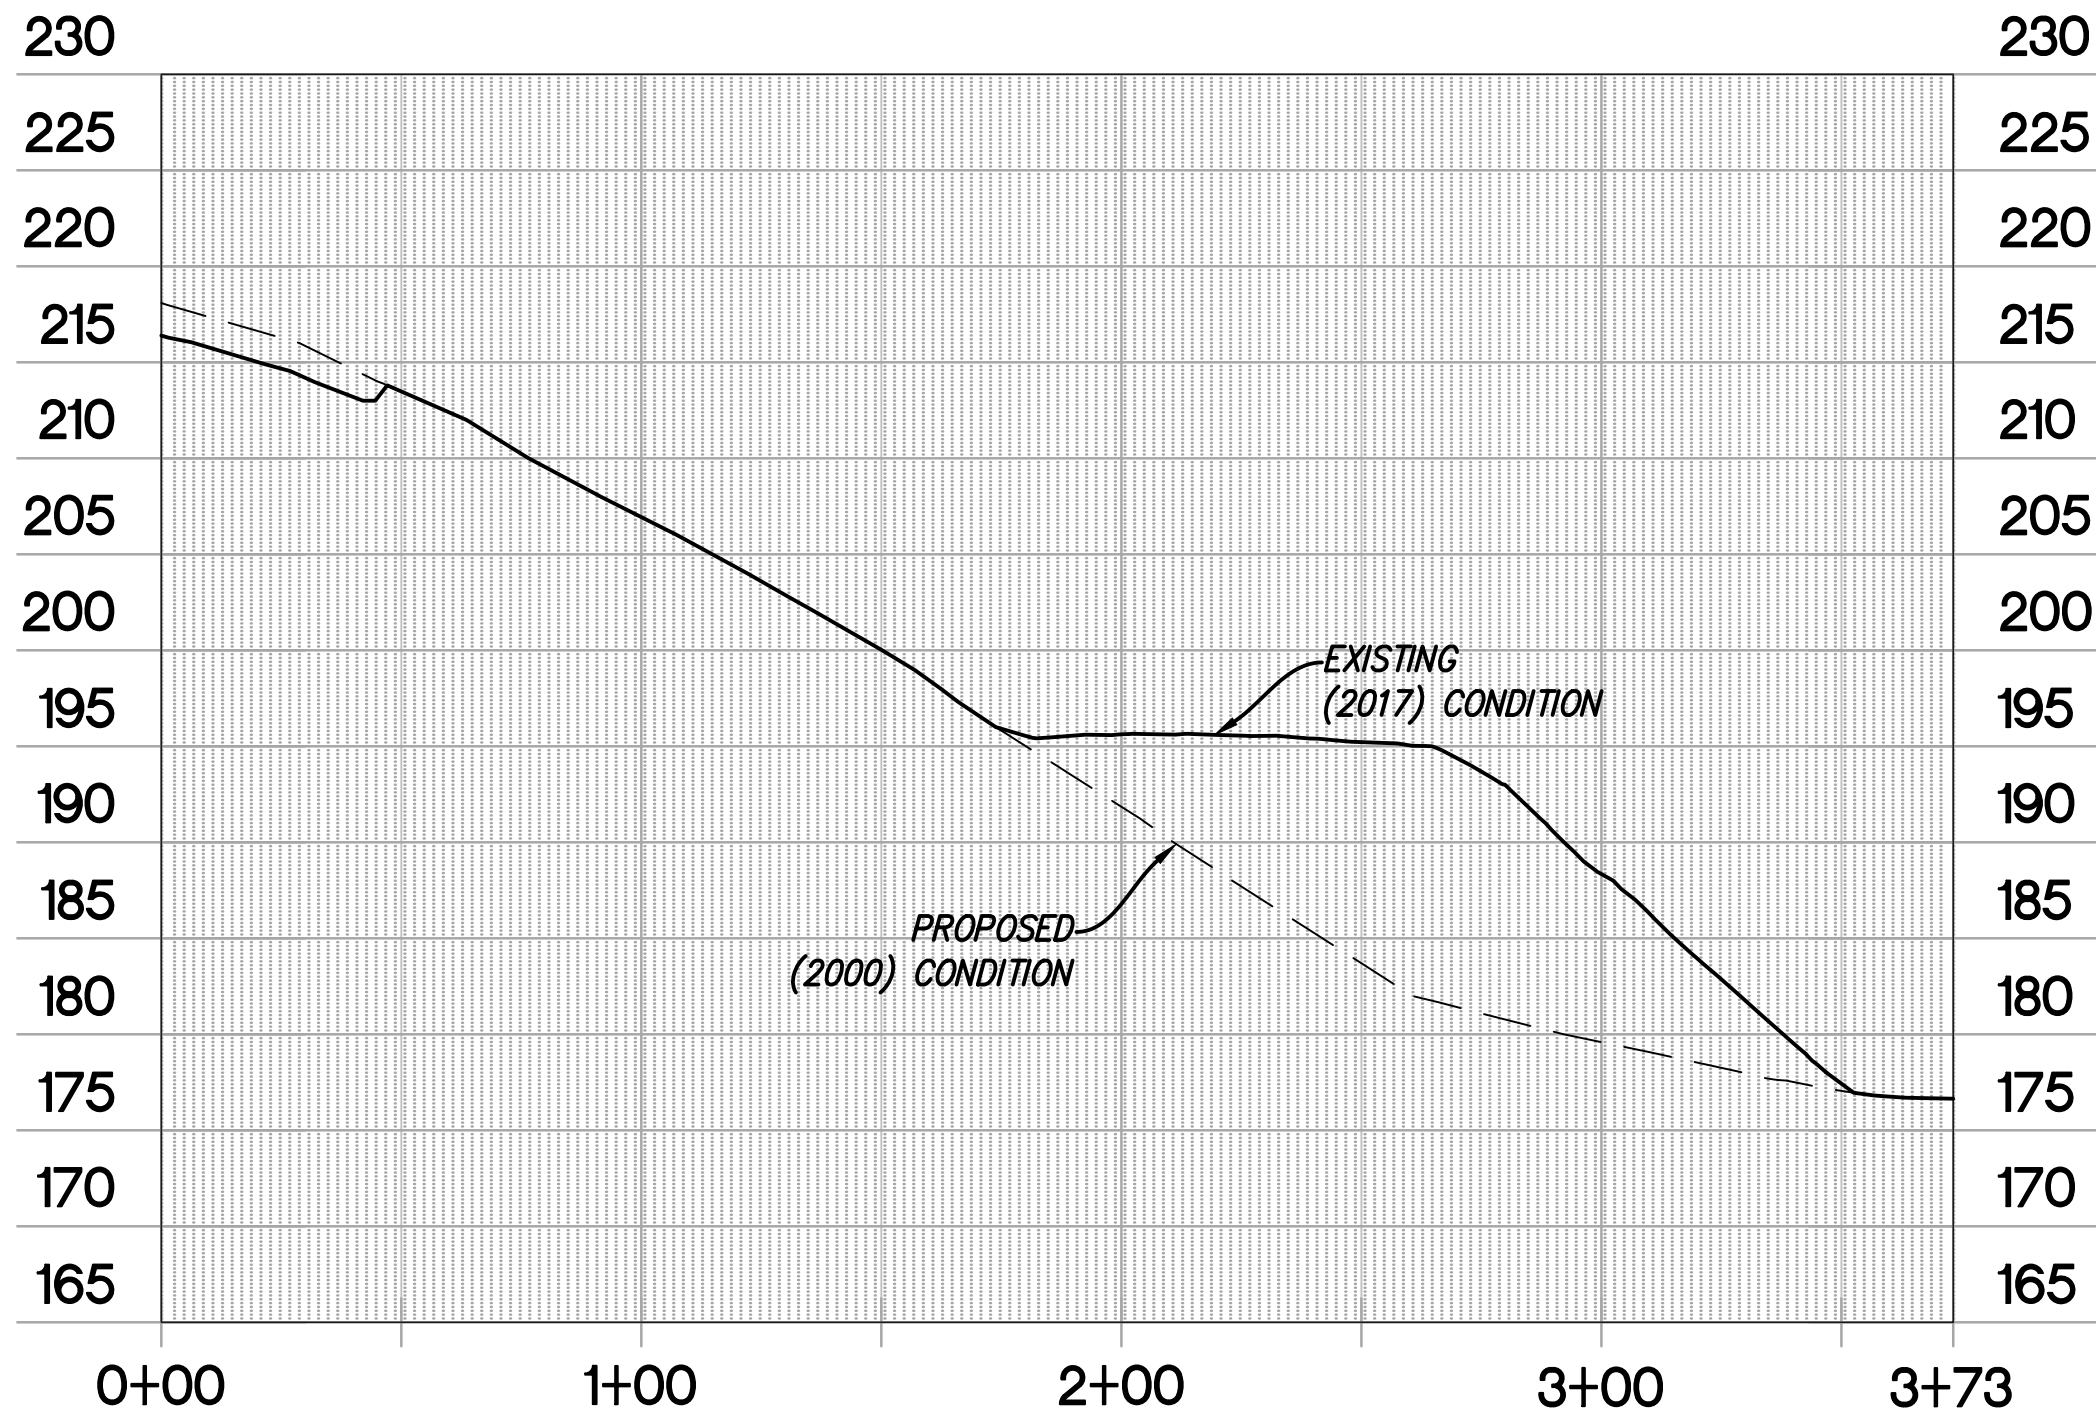

CIVIL ENGINEERS
SURVEYORS
PLANNERS

DATE: 12/3/18
SCALE: AS NOTED
DRAWN BY: IG
APPROVED BY: --
DRAWING NO.: 215042

No.	REVISION/ISSUE	DATE	BY

GRADING SECTIONS

STANFORD GOLF COURSE
GRADING ABATEMENT
STANFORD CALIFORNIA

SHEET

C-4.2

7 OF 11 SHEETS

Copyright © 2018 by Sandis

1700 S. Winchester Blvd, Suite 200, Campbell, CA 95008 | P. 408.636.0900 | F. 408.636.0999 | www.sandis.net

SILICON VALLEY TRI-VALLEY CENTRAL VALLEY SACRAMENTO EAST BAY/SF

File: \\sandisvm1\CamXDrive\p\215042\ENG\Stanford Golf Course\Planning\C-4.1- GRADING SECTIONS.dwg Date: Dec 03, 2018 - 9:50am, plinarte

NO PART OF THIS DOCUMENT MAY BE REPRODUCED IN ANY FORM INCLUDING PHOTOCOPY, RECORDING OR ANY INFORMATION RETRIEVABLE AND STORAGE SYSTEM, WITHOUT PERMISSION IN WRITING FROM SANDIS.



SCALE: 1"=40'

LEGEND

- INLET PROTECTION
- FIBER ROLLS
- SILT FENCE
- STRAW MULCH
- TREE PROTECTION
- APPROXIMATE AREA OF CONSTRUCTION DISTURBANCE
- TREE PROTECTION ZONE/FENCING

GENERAL NOTES:

- A. ALL STORM INLETS WITHIN PROJECT LIMIT OF WORK SHALL HAVE INLET PROTECTION INSTALLED TO PROTECT FROM SEDIMENT ENTERING THE STORM SYSTEM. THIS PROTECTION SHALL REMAIN THROUGHOUT THE ENTIRETY OF ACTIVE CONSTRUCTION.

EROSION CONTROL NOTES:

- A. TEMPORARY CONSTRUCTION ENTRANCE/EXIT LOCATION SHOWN IS APPROXIMATE. CONTRACTOR TO PROVIDE LOCATION WHERE APPROPRIATE.
- B. THIS PLAN REPRESENTS POSSIBLE WATER POLLUTION CONTROL MEASURES INCLUDING EROSION CONTROL AND SEDIMENT CONTROL.
- C. EXISTING SURFACES SHALL BE UNDISTURBED TO THE EXTENT PRACTICAL.
- D. GROUND WATER SHALL NOT BE DISCHARGED WITH STORM WATER. GROUND WATER DEWATERING OPERATIONS SHALL BE COORDINATED AS NEEDED WITH OWNER.
- E. CONTRACTOR SHALL PROVIDE EFFECTIVE SOIL COVER FOR AREAS OF CONSTRUCTION ACTIVITY THAT HAVE BEEN DISTURBED AND ARE NOT SCHEDULED TO BE ACTIVE FOR AT LEAST 14 DAYS.
- F. ALL EROSION CONTROL AND SEDIMENT CONTROLS TO BE OBTAINED INSTALLED AND MAINTAINED AS REQUIRED IN PROJECT SWPPP.
- G. CONTRACTOR TO INSTALL RUN-ON AND RUN-OFF CONTROL MEASURES ACCORDING TO PLANS OR AS NECESSARY TO ENSURE SEDIMENT IS NOT TRANSPORTED FROM SITE.
- H. CONTRACTOR TO PROVIDE BACK-UP EROSION PREVENTION MEASURES (SOIL STABILIZATION) WITH SEDIMENT CONTROL MEASURES SUCH AS STRAW WATTLES, SILT FENCE, GRAVEL INLET FILTERS, AND/OR SEDIMENT TRAPS OR BASINS. ENSURE CONTROL MEASURES ARE ADEQUATE, IN PLACE, AND IN OPERABLE CONDITIONS. SEDIMENT CONTROLS, INCLUDING INLET PROTECTION, ARE NECESSARY BUT SHOULD BE A SECONDARY DEFENSE BEHIND GOOD EROSION CONTROL MEASURES.
- I. STOCKPILE LOCATION(S) TO BE DETERMINED BY THE CONTRACTOR. COORDINATE WITH SITE QSP.
- J. ALL CONCRETE TRUCKS TO USE CHUTE WASH BUCKETS FOR CONCRETE RINSE, ALL CONCRETE PUMPS TO CAPTURE CONCRETE RINSE IN SECONDARY CONTAINMENT AND PROPERLY DISPOSE.
- K. STREET SWEEPING SHALL BE CHECKED DAILY TO ENSURE DEPOSITED SEDIMENT AND DEBRIS DOES NOT ENTER THE STORM DRAIN SYSTEM. USE REGENERATIVE VACUUM STREET CLEANER TO MITIGATE AIR AND WATER POLLUTION.
- L. RUNOFF THAT HAS CONTACTED AMENDED SOIL AREAS SHALL NOT BE ALLOWED TO LEAVE THE SITE OR ENTER THE STORM DRAIN SYSTEM.
- M. THE PROJECT SWPPP HAS BEEN ACTIVATED THROUGH THE CALIFORNIA STATE WATER RESOURCES CONTROL BOARD. THE WID # FOR THIS PROJECT IS 243C380227.



CIVIL ENGINEERS
SURVEYORS
PLANNERS

1700 S. Winchester Blvd, Suite 200, Campbell, CA 95008 | P. 408.636.0900 | F. 408.636.0999 | www.sandis.net
SILICON VALLEY TRI-VALLEY CENTRAL VALLEY SACRAMENTO EAST BAY/SF

DATE: 12/3/18
SCALE: 1"=40'
DRAWN BY: IG
APPROVED BY: --
DRAWING NO.: 215042

No.	REVISION/ISSUE	DATE	BY

EROSION CONTROL PLAN


STANFORD GOLF COURSE
GRADING ABATEMENT
STANFORD
CALIFORNIA

SHEET
C-7.0
8 OF 11 SHEETS

NO PART OF THIS DOCUMENT MAY BE REPRODUCED IN ANY FORM INCLUDING PHOTOCOPY, RECORDING OR ANY INFORMATION RETRIEVABLE AND STORAGE SYSTEM, WITHOUT PERMISSION IN WRITING FROM SANDIS.


3 Stabilized Construction Entrance/Exit

CASQA Detail TC-1

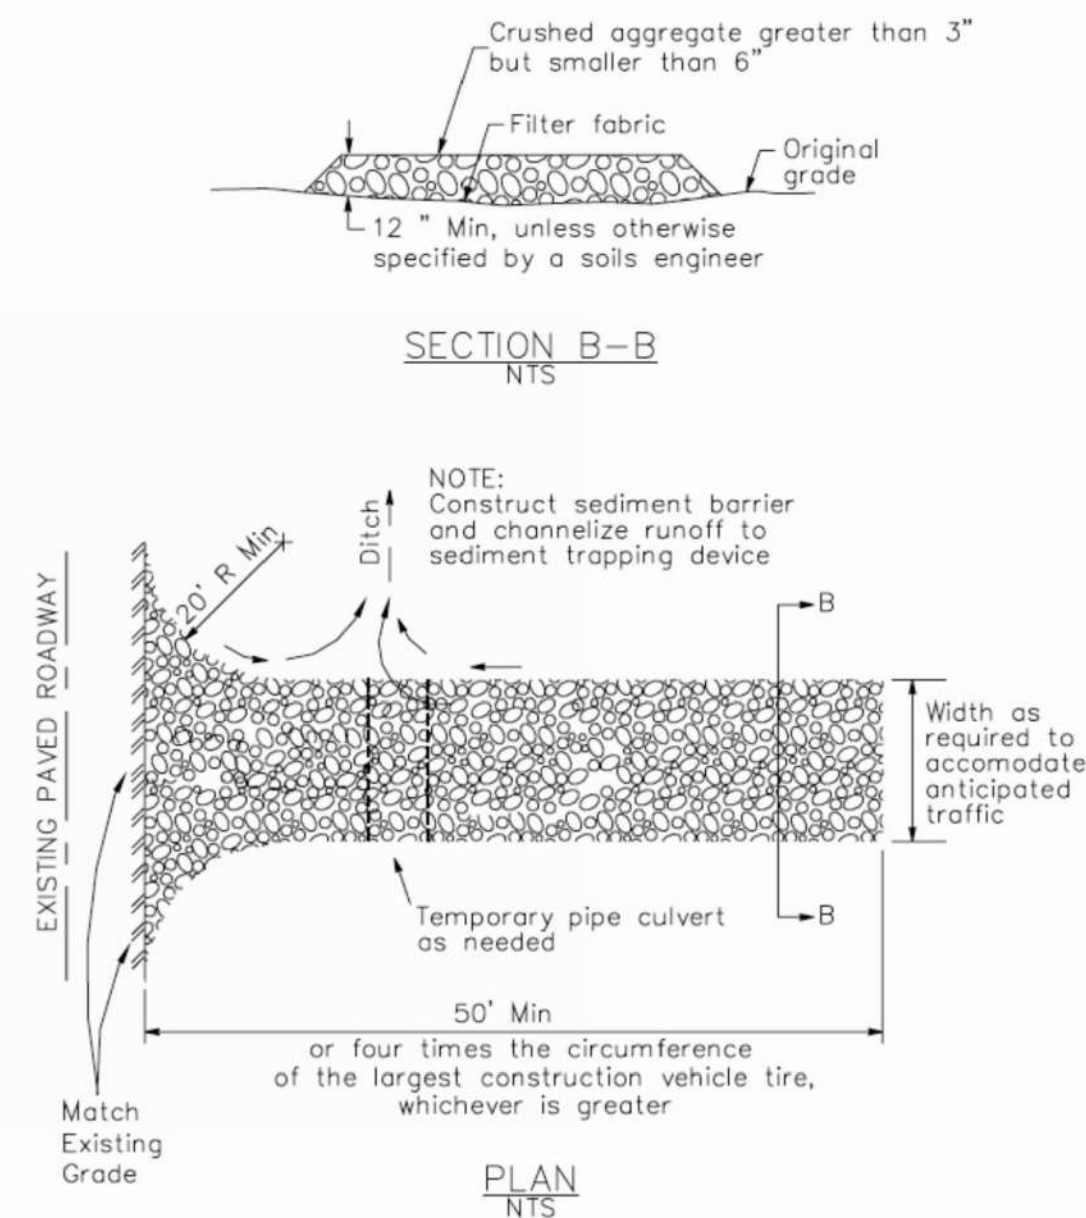

4 Velocity Dissipation Devices

CASQA Detail EC-10

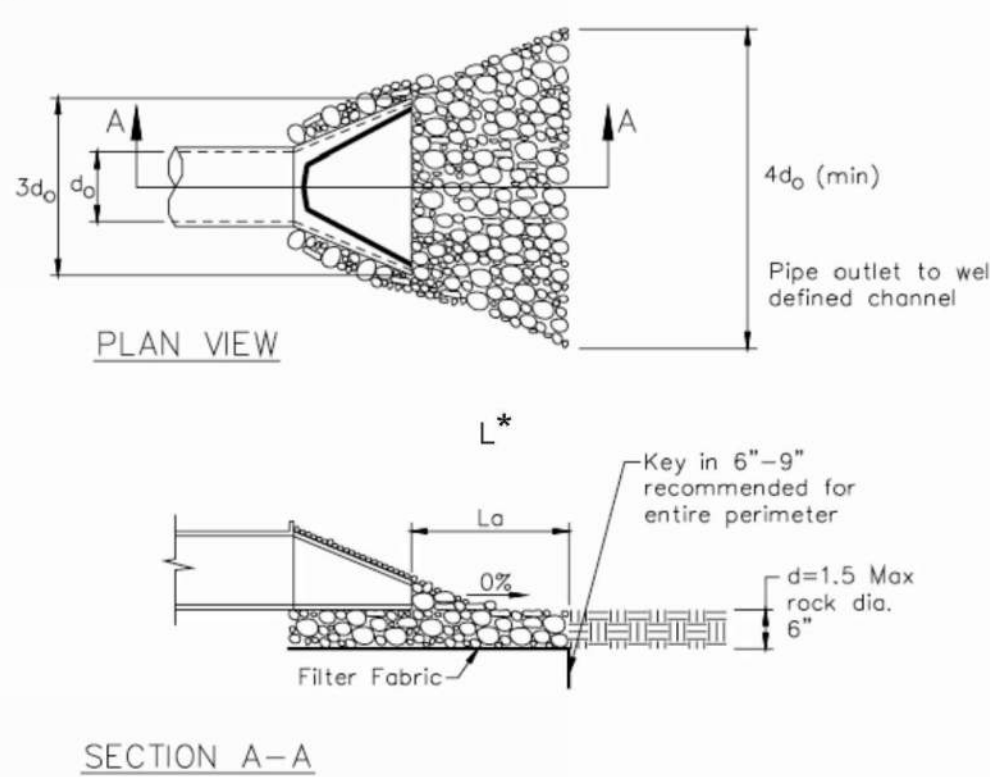


* Length per ABAG Design Standards

Source for Graphics: California Stormwater BMP Handbook, California Stormwater Quality Association, January 2003. Available from www.cabmphandbooks.com.

1 Silt Fence

CASQA Detail SE-1

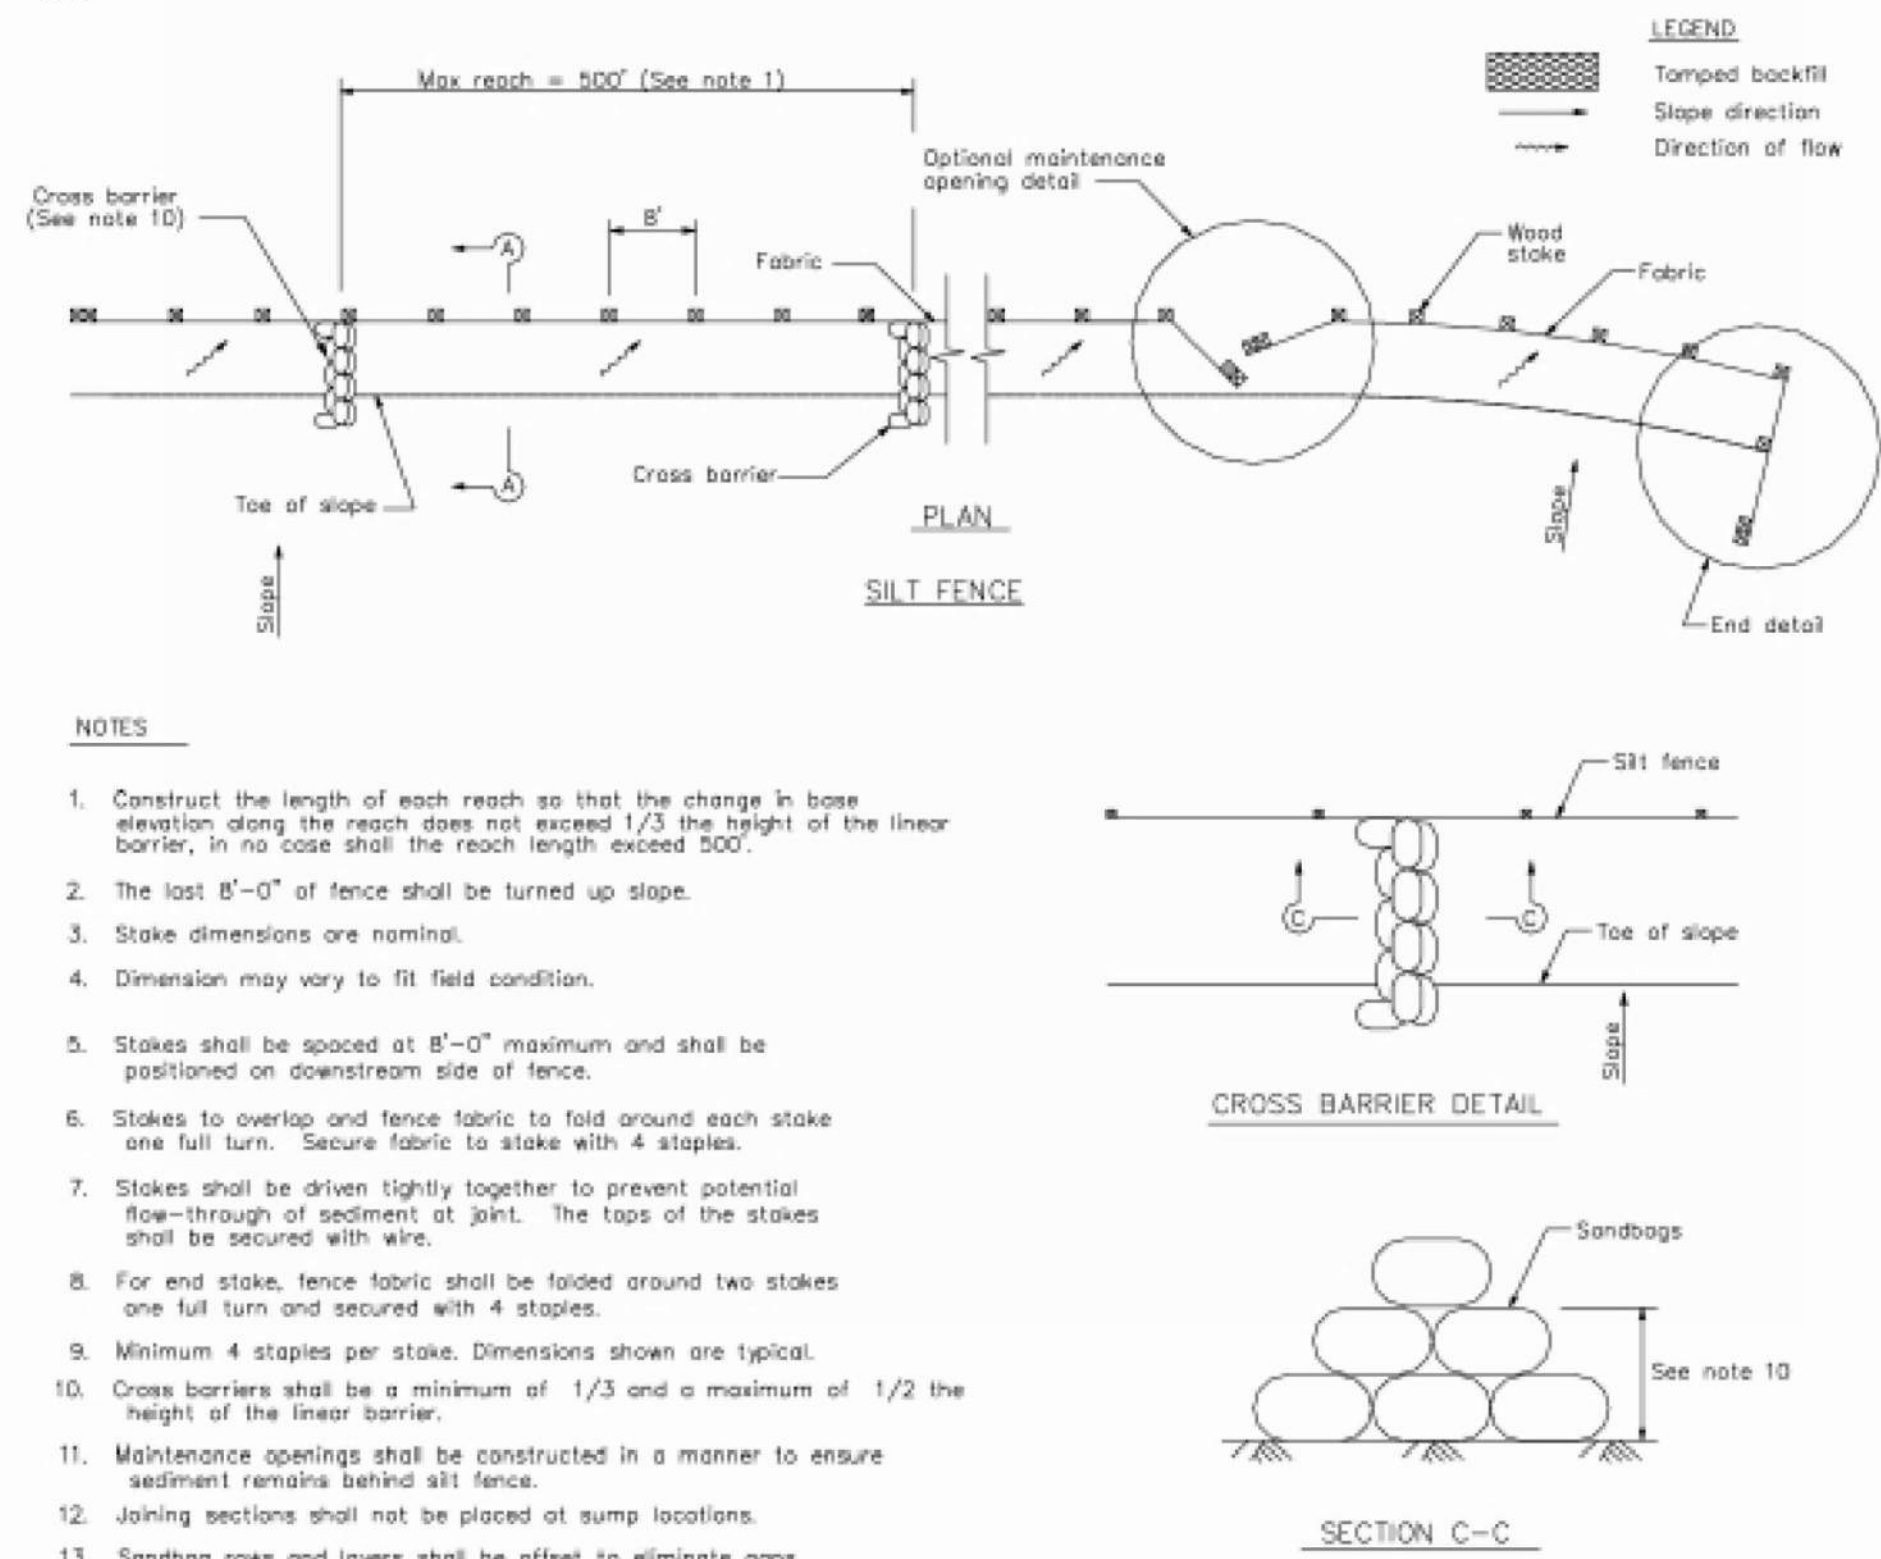


NOTES

- Construct the length of each reach so that the change in base elevation along the reach does not exceed 1/3 the height of the linear barrier, in no case shall the reach length exceed 500'.
- The last 6'-0" of fence shall be turned up slope.
- Stake dimensions are nominal.
- Dimension may vary to fit field condition.
- Stakes shall be spaced at 6'-0" maximum and shall be positioned on downstream side of fence.
- Stakes to overlap and fence fabric to fold around each stake one full turn. Secure fabric to stake with 4 staples.
- Stakes shall be driven tightly together to prevent potential flow-through of sediment at joint. The tops of the stakes shall be secured with wire.
- For end stake, fence fabric shall be folded around two stakes one full turn and secured with 4 staples.
- Minimum 4 staples per stake. Dimensions shown are typical.
- Cross barriers shall be a minimum of 1/3 and a maximum of 1/2 the height of the linear barrier.
- Maintenance openings shall be constructed in a manner to ensure sediment remains behind silt fence.
- Joining sections shall not be placed at sump locations.
- Sandbag rows and layers shall be offset to eliminate gaps.

2 Silt Fence

CASQA Detail SE-1

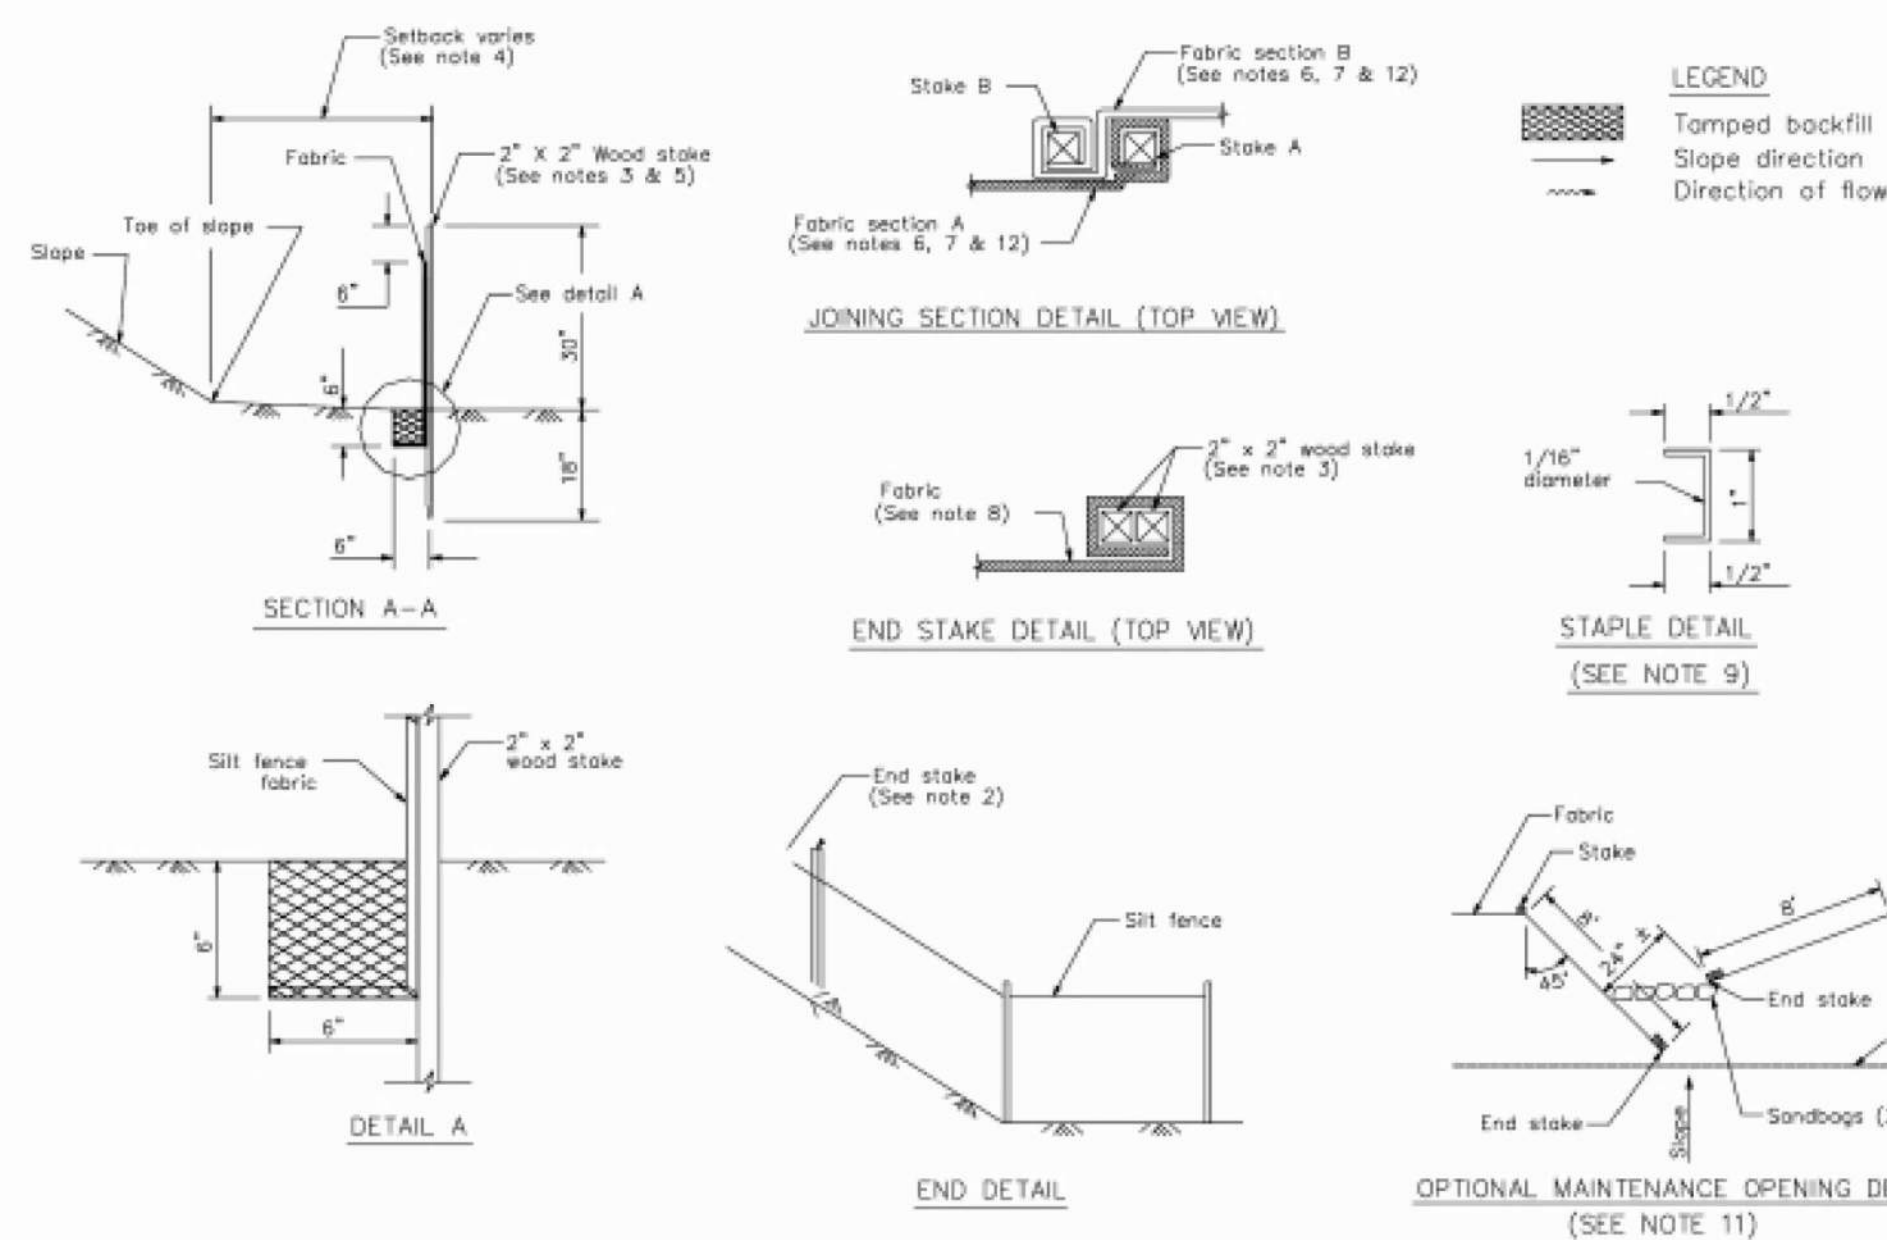

STANDARD BEST MANAGEMENT PRACTICE NOTES

- Solid and Demolition Waste Management:** Provide designated waste collection areas and containers on site away from streets, gutters, storm drains, and waterways, and arrange for regular disposal. Waste containers must be watertight and covered at all times except when waste is deposited. Refer to Erosion & Sediment Control Field Manual, 4th Edition (page C-3) or latest.
- Hazardous Waste Management:** Provide proper handling and disposal of hazardous wastes by a licensed hazardous waste material hauler. Hazardous wastes shall be stored and properly labeled in sealed containers constructed of suitable materials. Refer to Erosion & Sediment Control Field Manual, 4th Edition (pages C-5 to C-6) or latest.
- Spill Prevention and Control:** Provide proper storage areas for liquid and solid materials, including chemicals and hazardous substances, away from streets, gutters, storm drains, and waterways. Spill control materials must be kept on site where readily accessible. Spills must be cleaned up immediately and contaminated soil disposed properly. Refer to Erosion & Sediment Control Field Manual, 4th Edition (pages C-7 to C-8, C-13 to C-14) or latest.
- Vehicle and Construction Equipment Service and Storage:** An area shall be designated for the maintenance, where on-site maintenance is required, and storage of equipment that is protected from stormwater run-on and runoff. Measures shall be provided to capture any waste oils, lubricants, or other potential pollutants and these wastes shall be properly disposed of off site. Fueling and major maintenance/repair, and washing shall be conducted off-site whenever feasible. Refer to Erosion & Sediment Control Field Manual, 4th Edition (page C-9) or latest.
- Material Delivery, Handling and Storage:** In general, materials should not be stockpiled on site. Where temporary stockpiles are necessary and approved by the County, they shall be covered with secured plastic sheeting or tarp and located in designated areas near construction entrances and away from drainage paths and waterways. Barriers shall be provided around storage areas where materials are potentially in contact with runoff. Refer to Erosion & Sediment Control Field Manual, 4th Edition (pages C-11 to C-12) or latest.
- Handling and Disposal of Concrete and Cement:** When concrete trucks and equipment are washed on-site, concrete wastewater shall be contained in designated containers or in a temporary lined and watertight pit where wasted concrete can harden for later removal. If possible have concrete contractor remove concrete wash water from site. In no case shall fresh concrete be washed into the road right-of-way. Refer to Erosion & Sediment Control Field Manual, 4th Edition (pages C-15 to C-16) or latest.
- Pavement Construction Management:** Prevent or reduce the discharge of pollutants from paving operations, using measures of wastes. Avoid paving in the wet season and reschedule paving when rain is in the forecast. Residue from saw-cutting shall be vacuumed for proper disposal. Refer to Erosion & Sediment Control Field Manual, 4th Edition (pages C-17 to C-18) or latest.
- Contaminated Soil and Water Management:** Inspections to identify contaminated soils should occur prior to construction and at regular intervals during construction. Remediating contaminated soil should occur promptly after identification and be specific to the contaminant identified, which may include hazardous waste removal. Refer to Erosion & Sediment Control Field Manual, 4th Edition (pages C-19 to C-20) or latest.
- Sanitary/Septic Water Management:** Temporary sanitary facilities should be located away from drainage paths, waterways, and traffic areas. Only licensed sanitary and septic waste haulers should be used. Secondary containment should be provided for all sanitary facilities. Refer to Erosion & Sediment Control Field Manual, 4th Edition (page C-21) or latest.
- Inspection & Maintenance:** Areas of material and equipment storage sites and temporary sanitary facilities must be inspected weekly. Problem areas shall be identified and appropriate additional and/or alternative control measures implemented immediately, within 24 hours of the problem being identified.

STANDARD EROSION CONTROL NOTES

1. Sediment Control Management:

Tracking Prevention & Clean Up: Activities shall be organized and measures taken as needed to prevent or minimize tracking of soil onto the public street system. A gravel or proprietary device construction entrance/exit is required for all sites. Clean up of tracked material shall be provided by means of a street sweeper prior to an approaching rain event, or at least once at the end of each workday that material is tracked, or, more frequently as determined by the County Inspector. Refer to Erosion & Sediment Control Field Manual, 4th Edition (pages B-31 to B-33) or latest.

Storm Drain Inlet and Catch Basin Inlet Protection:

All inlets within the vicinity of the project and within the project limits shall be protected with gravel bags placed around inlets or other inlet protection. At locations where exposed soils are present, staked fiber rolls or staked silt fences can be used. Inlet filters are not allowed due to clogging and subsequent flooding. Refer to Erosion & Sediment Control Field Manual, 4th Edition (pages B-49 to B-51) or latest.

Storm Water Runoff: No storm water runoff shall be allowed to drain in to the existing and/or proposed underground storm drain system or other above ground watercourses until appropriate erosion control measures are fully installed.

Dust Control: The contractor shall provide dust control in graded areas as required by providing wet suppression or chemical stabilization of exposed soils, providing for rapid clean up of sediments deposited on paved roads, furnishing construction road entrances and vehicle wash down areas, and limiting the amount of areas disturbed by clearing and earth moving operations by scheduling these activities in phases.

Stockpiling: Excavated soils shall not be placed in streets or on paved areas. Borrow and temporary stockpiles shall be protected with appropriate erosion control measures (tarps, straw bales, silt fences, etc.) to ensure silt does not leave the site or enter the storm drain system or neighboring watercourse.

2. **Erosion Control:** During the rainy season, all disturbed areas must include an effective combination of erosion and sediment control. It is required that temporary erosion control measures are applied to all disturbed soil areas prior to a rain event. During the non-rainy season, erosion control measures must be applied sufficient to control wind erosion at the site.

3. **Inspection & Maintenance:** Disturbed areas of the Project's site, locations where vehicles enter or exit the site, and all erosion and sediment controls that are identified as part of the Erosion Control Plans must be inspected by the Contractor before, during, and after storm events, and at least weekly during seasonal wet periods. Problem areas shall be identified and appropriate additional and/or alternative control measures implemented immediately, within 24 hours of the problem being identified.

4. **Project Completion:** Prior to project completion and signoff by the County Inspector, all disturbed areas shall be reseeded, planted, or landscaped to minimize the potential for erosion on the subject site.

5. It shall be the Owner's/Contractor's responsibility to maintain control of the entire construction operation and to keep the entire site in compliance with the erosion control plan.

6. Erosion and sediment control best management practices shall be operable year round or until vegetation is fully established on landscaped surfaces.

Project Information

Best Management Practices and Erosion Control Details Sheet 1 County of Santa Clara



BMP-1



CIVIL ENGINEERS
SURVEYORS
PLANNERS

DATE: 12/3/18
SCALE: N/A
DRAWN BY: IG
APPROVED BY: --
DRAWING NO.: 215042

No.	REVISION/ISSUE	DATE	BY

EROSION CONTROL DETAILS

STANFORD GOLF COURSE
GRADING ABATEMENT
STANFORD
CALIFORNIA

SHEET

C-7.1









9 OF 11 SHEETS

Copyright © 2018 by Sandis

1700 S. Winchester Blvd, Suite 200, Campbell, CA 95008 | P. 408.636.0900 | F. 408.636.0999 | www.sandis.net

SILICON VALLEY TRI-VALLEY CENTRAL VALLEY SACRAMENTO EAST BAY/SF

File: \\sandisvm1\CamXDrive\F\215042\ENG\Stanford Golf Course\Planning\C-7.1-EROS DETAILS.dwg Date: Dec 03, 2018 - 9:53am, plnarte

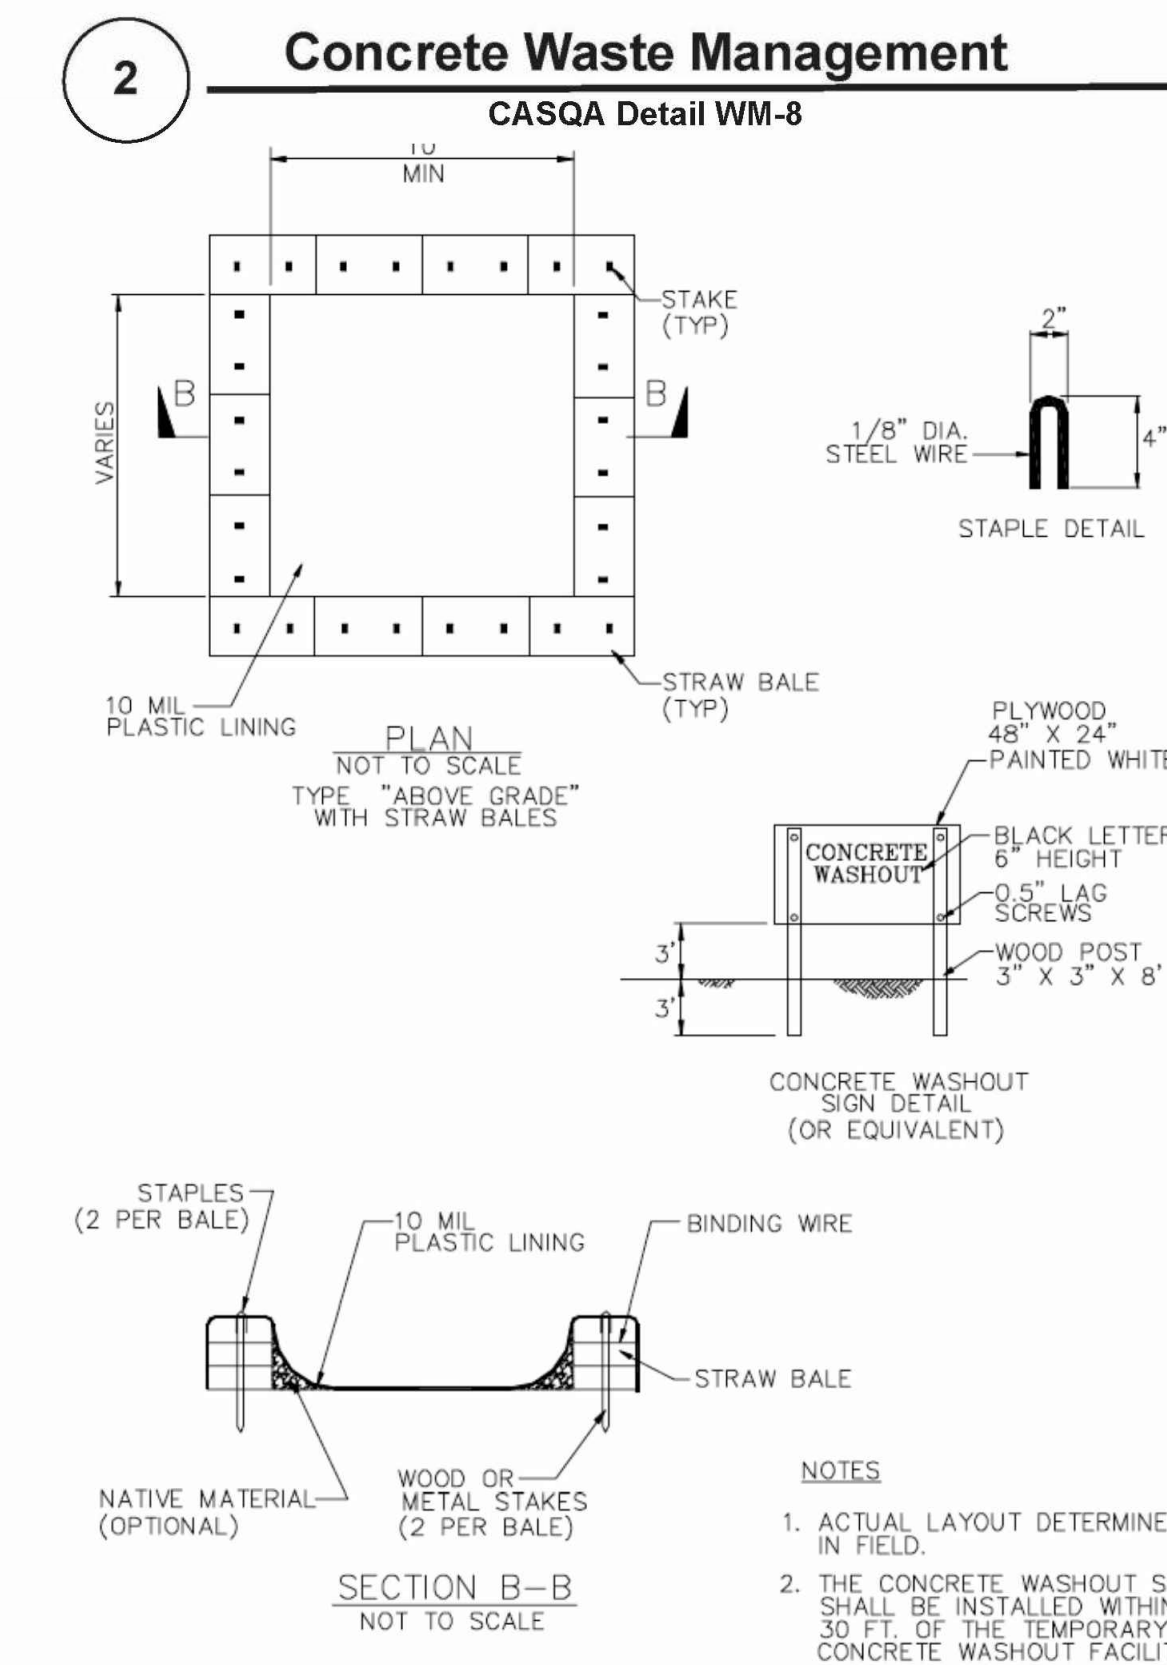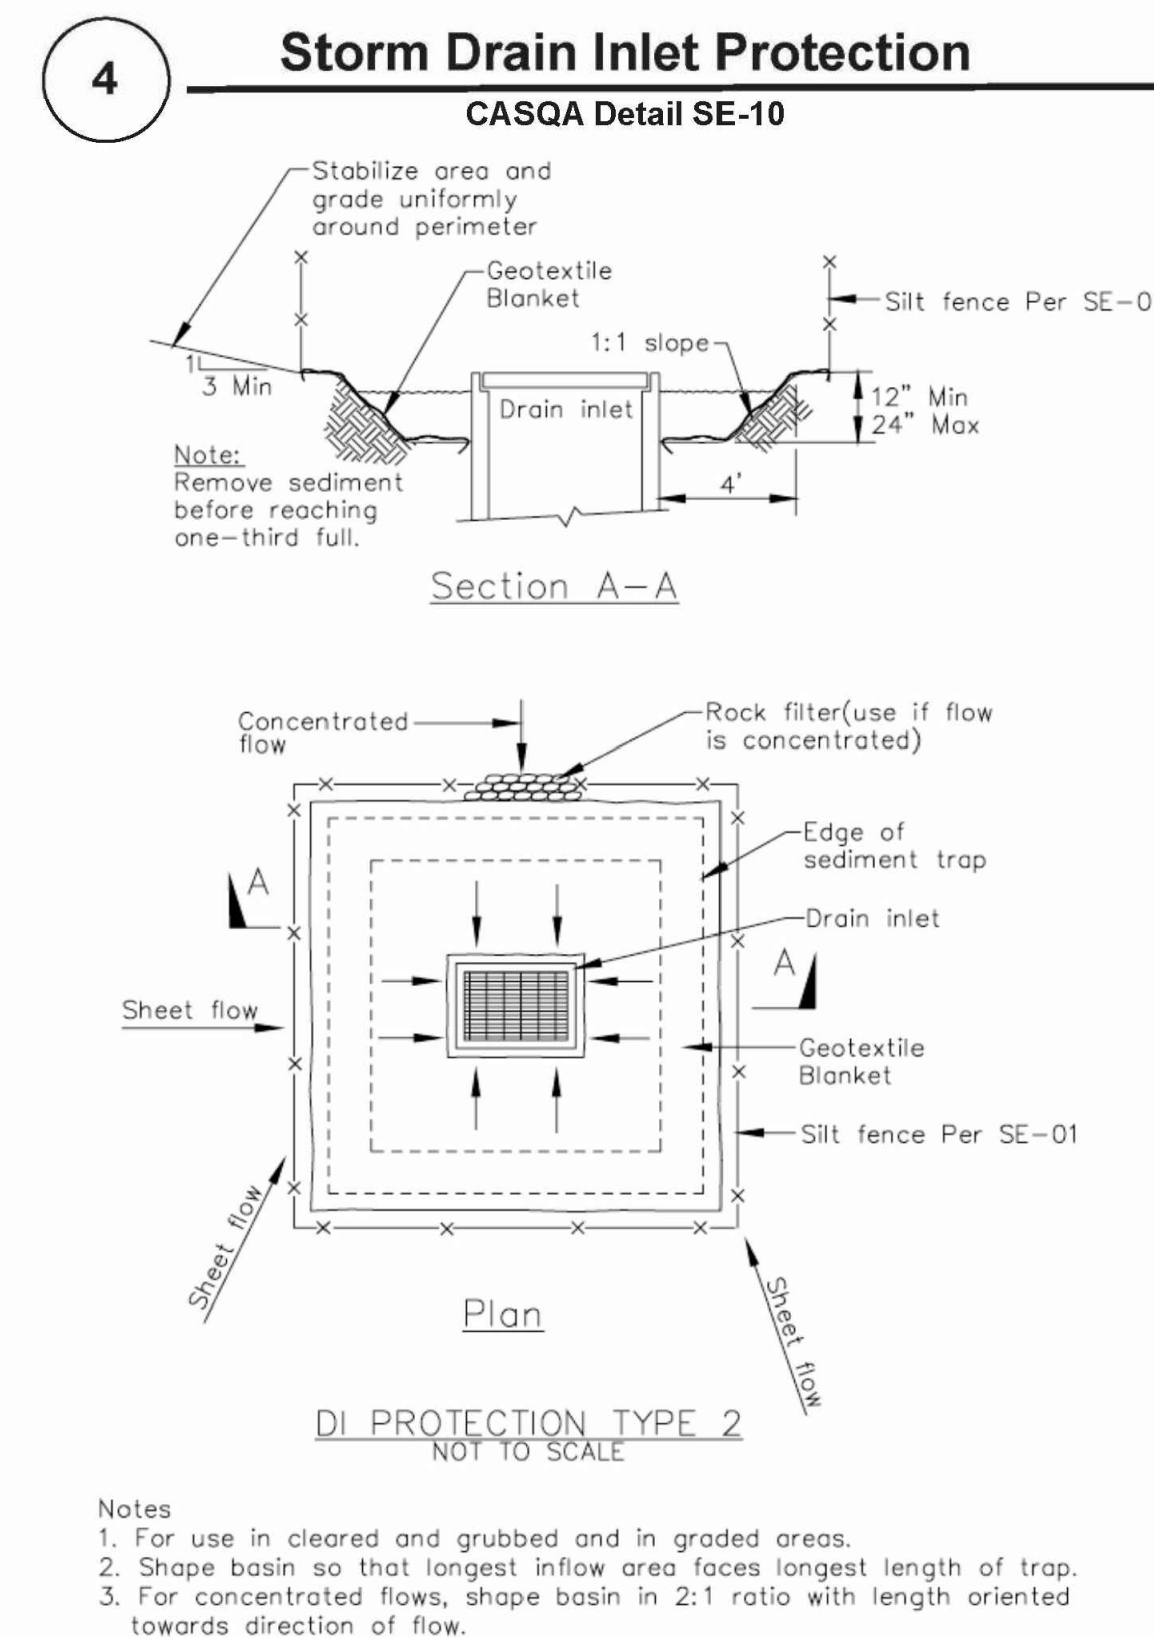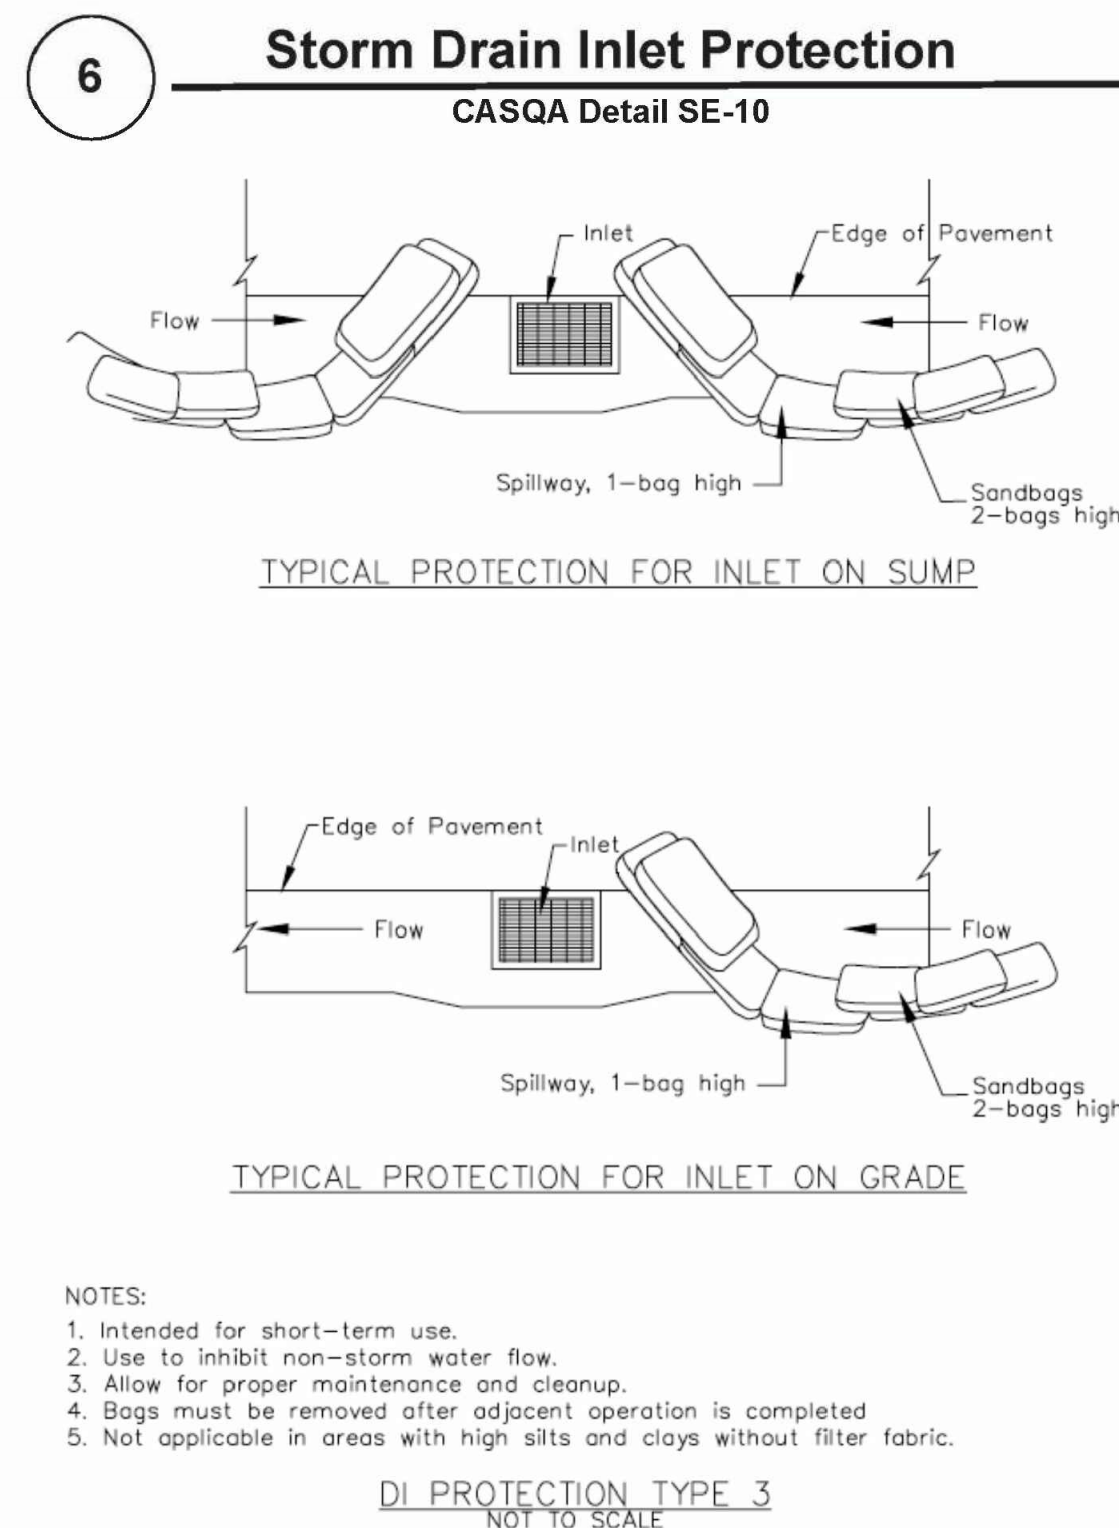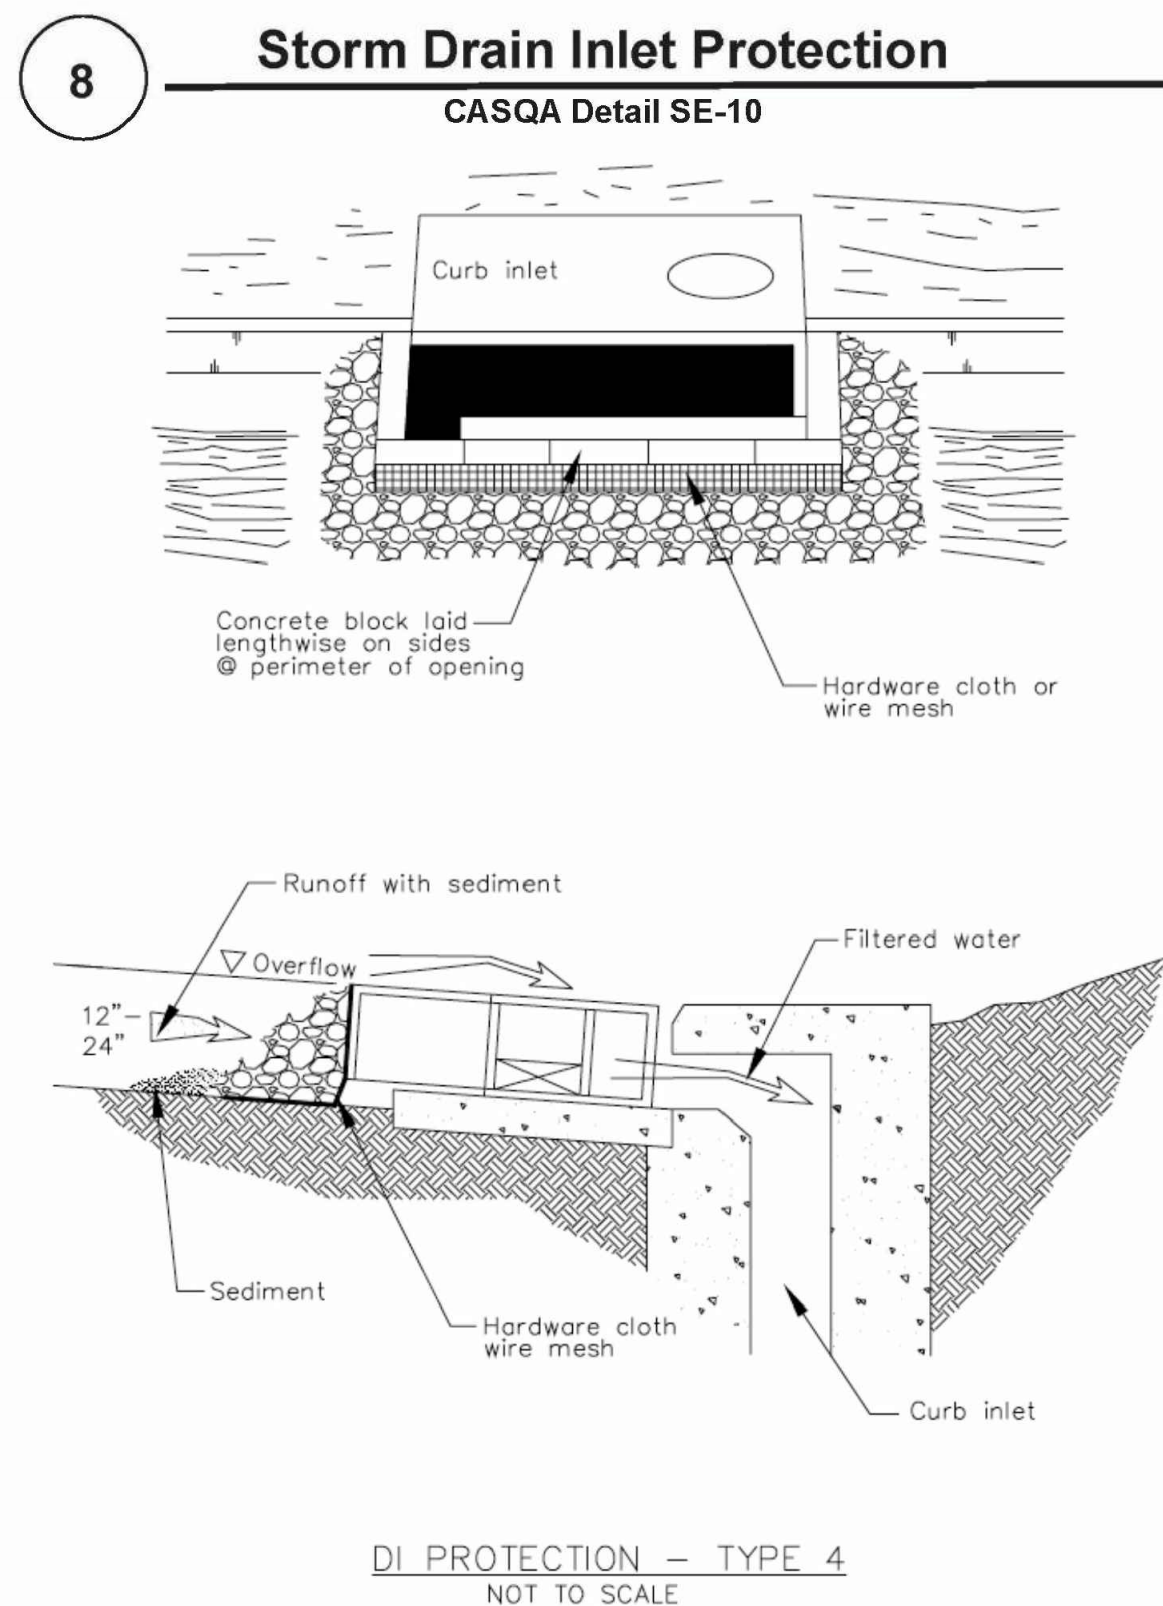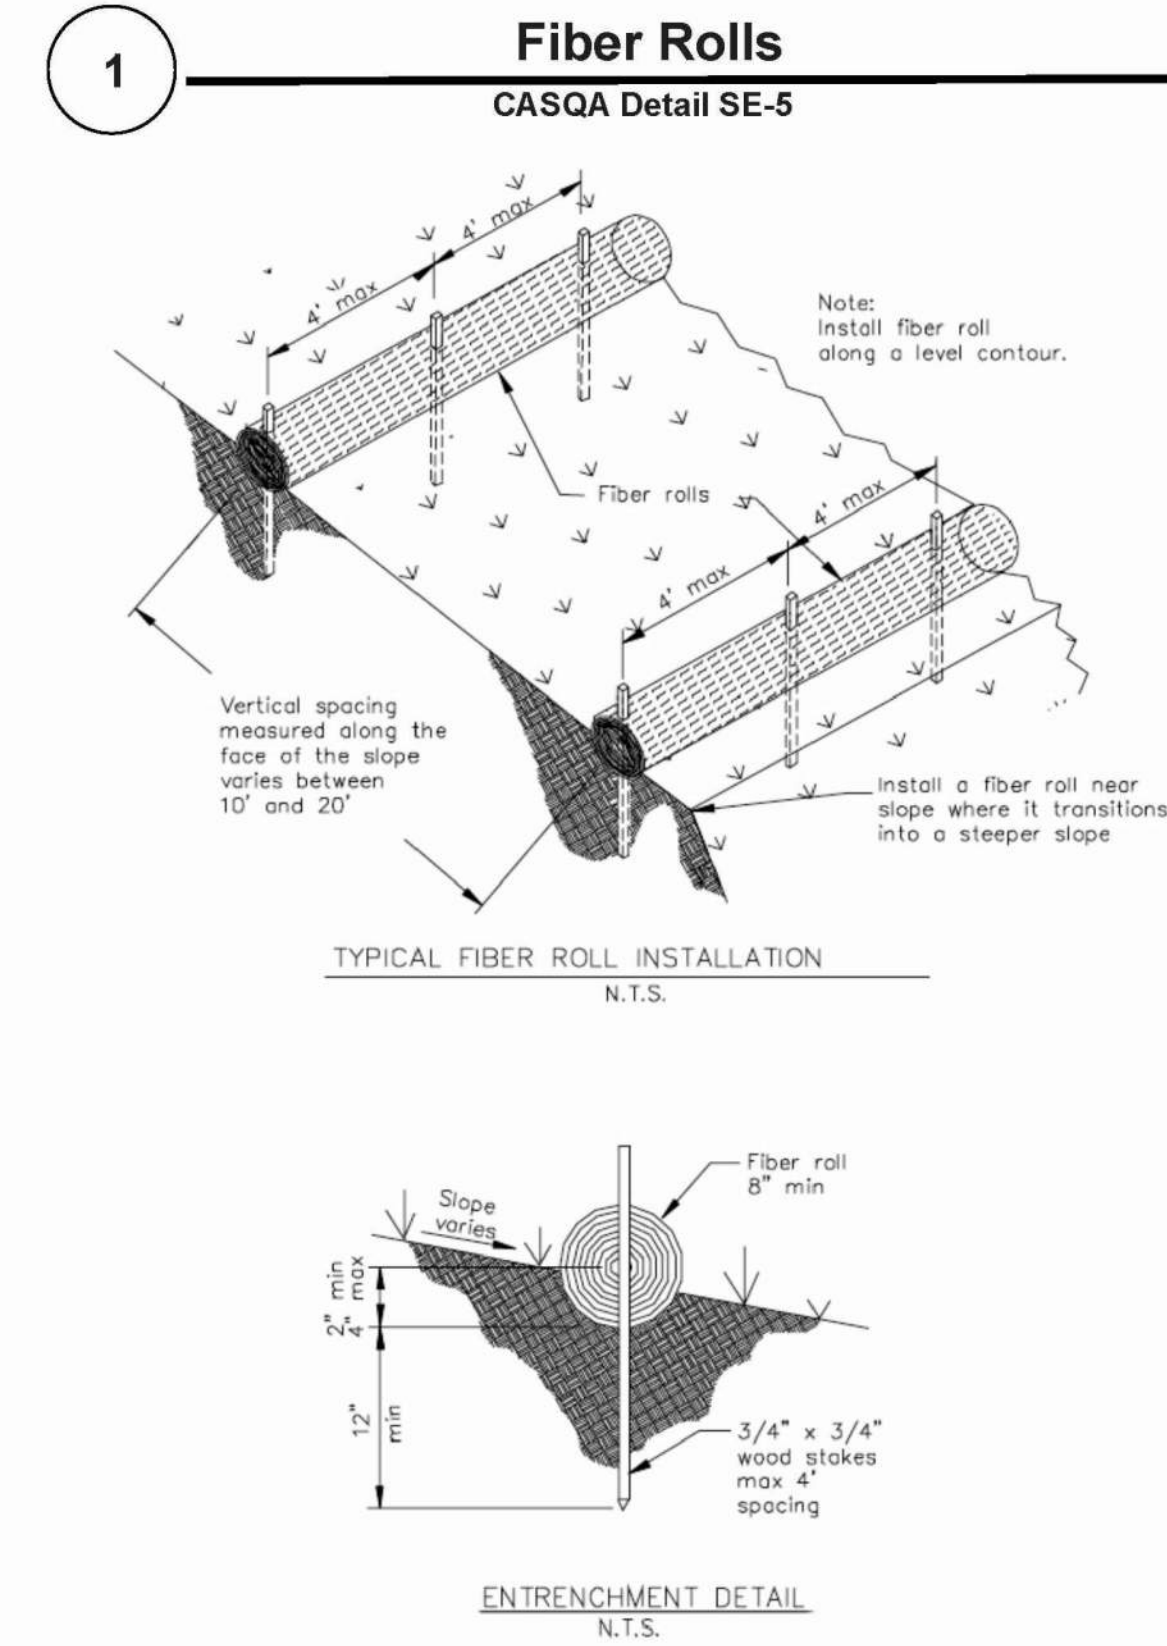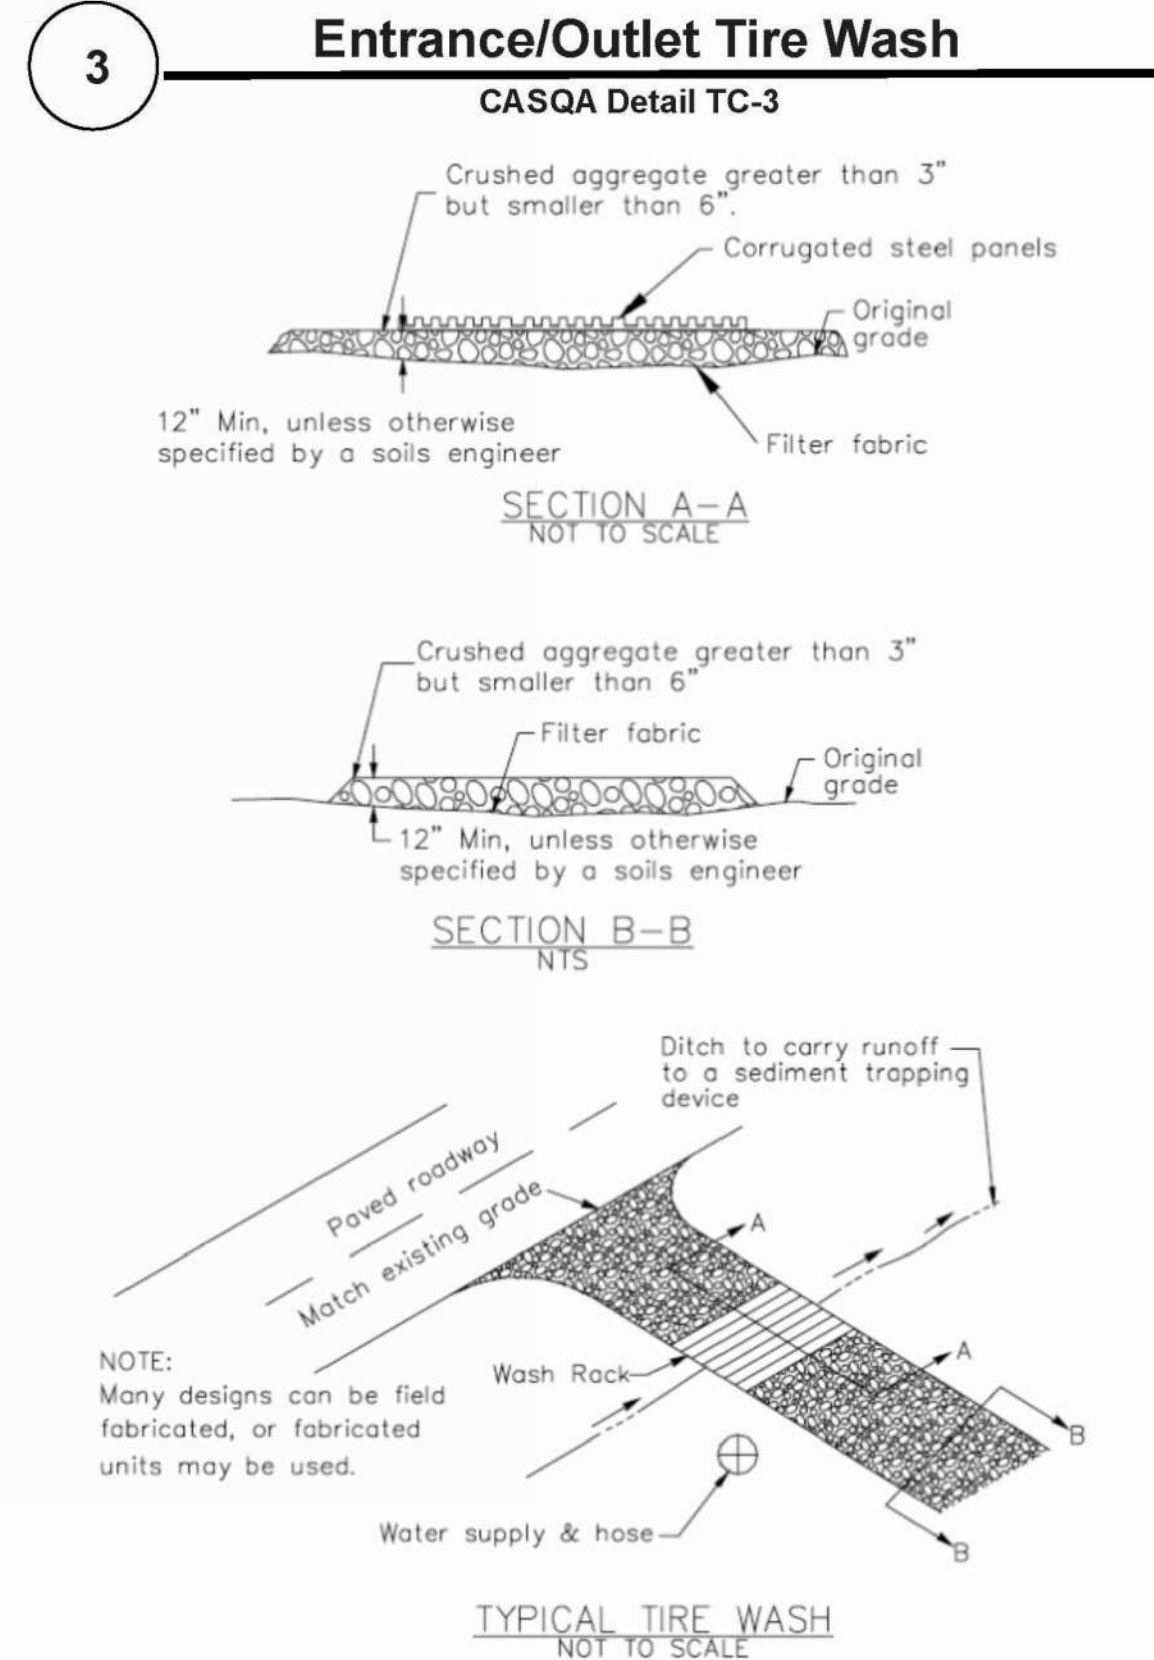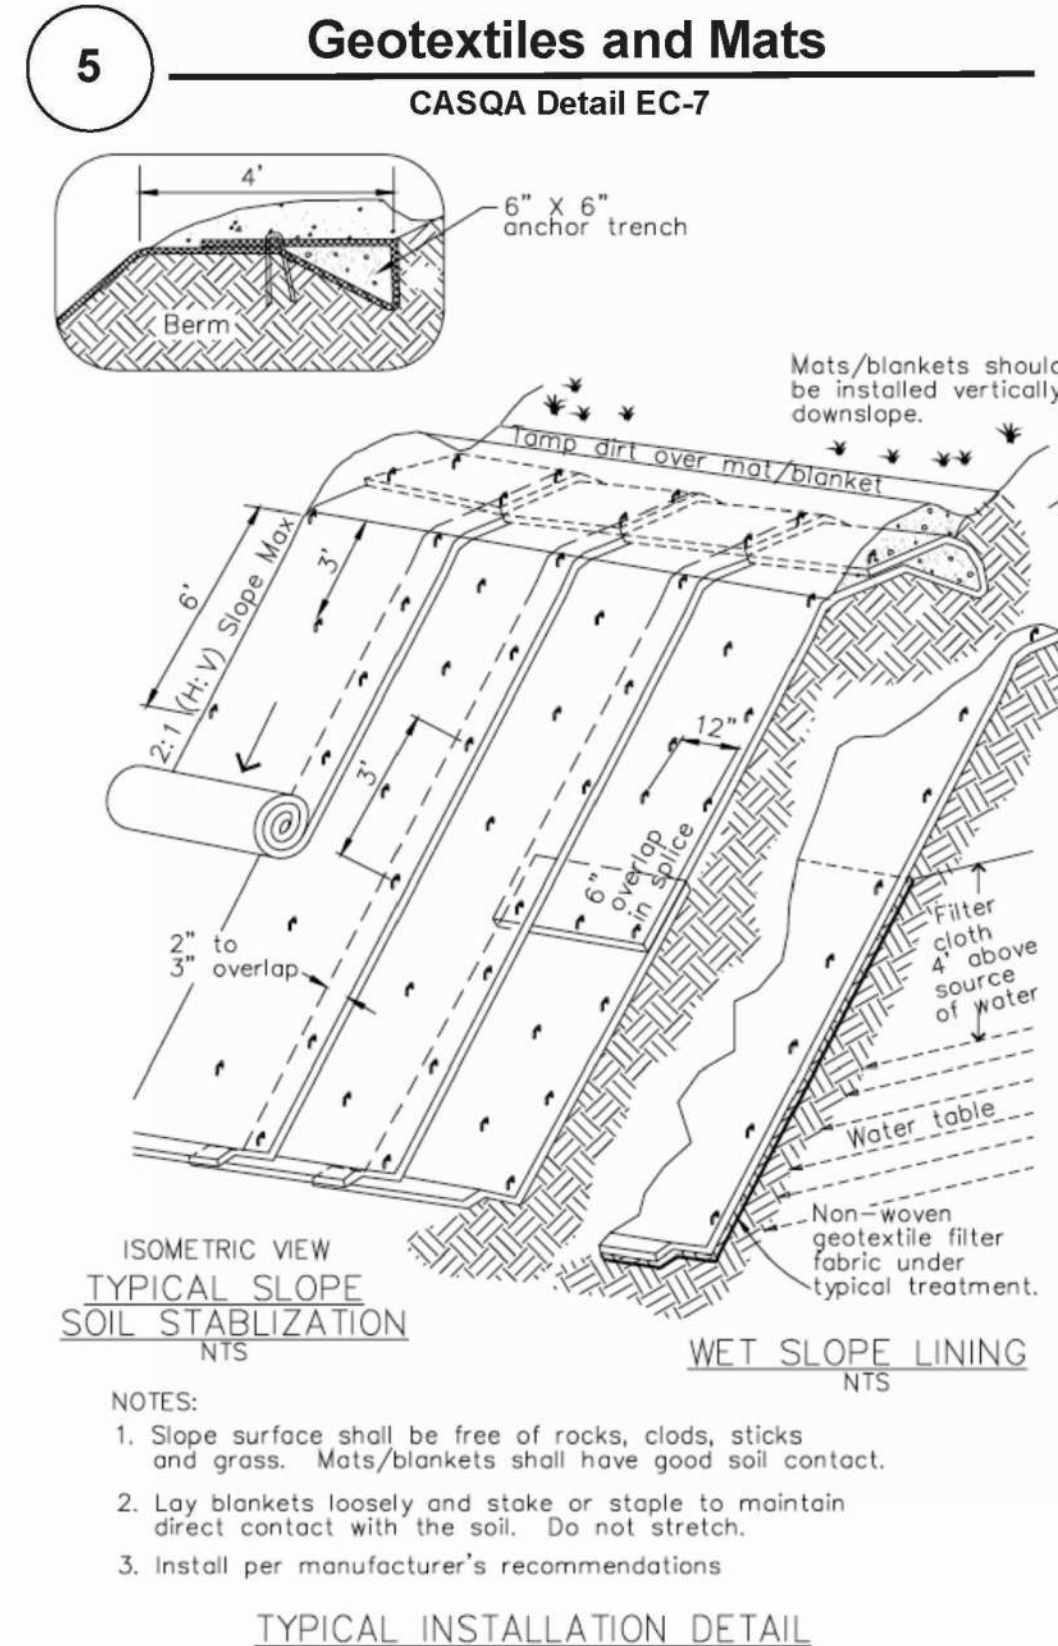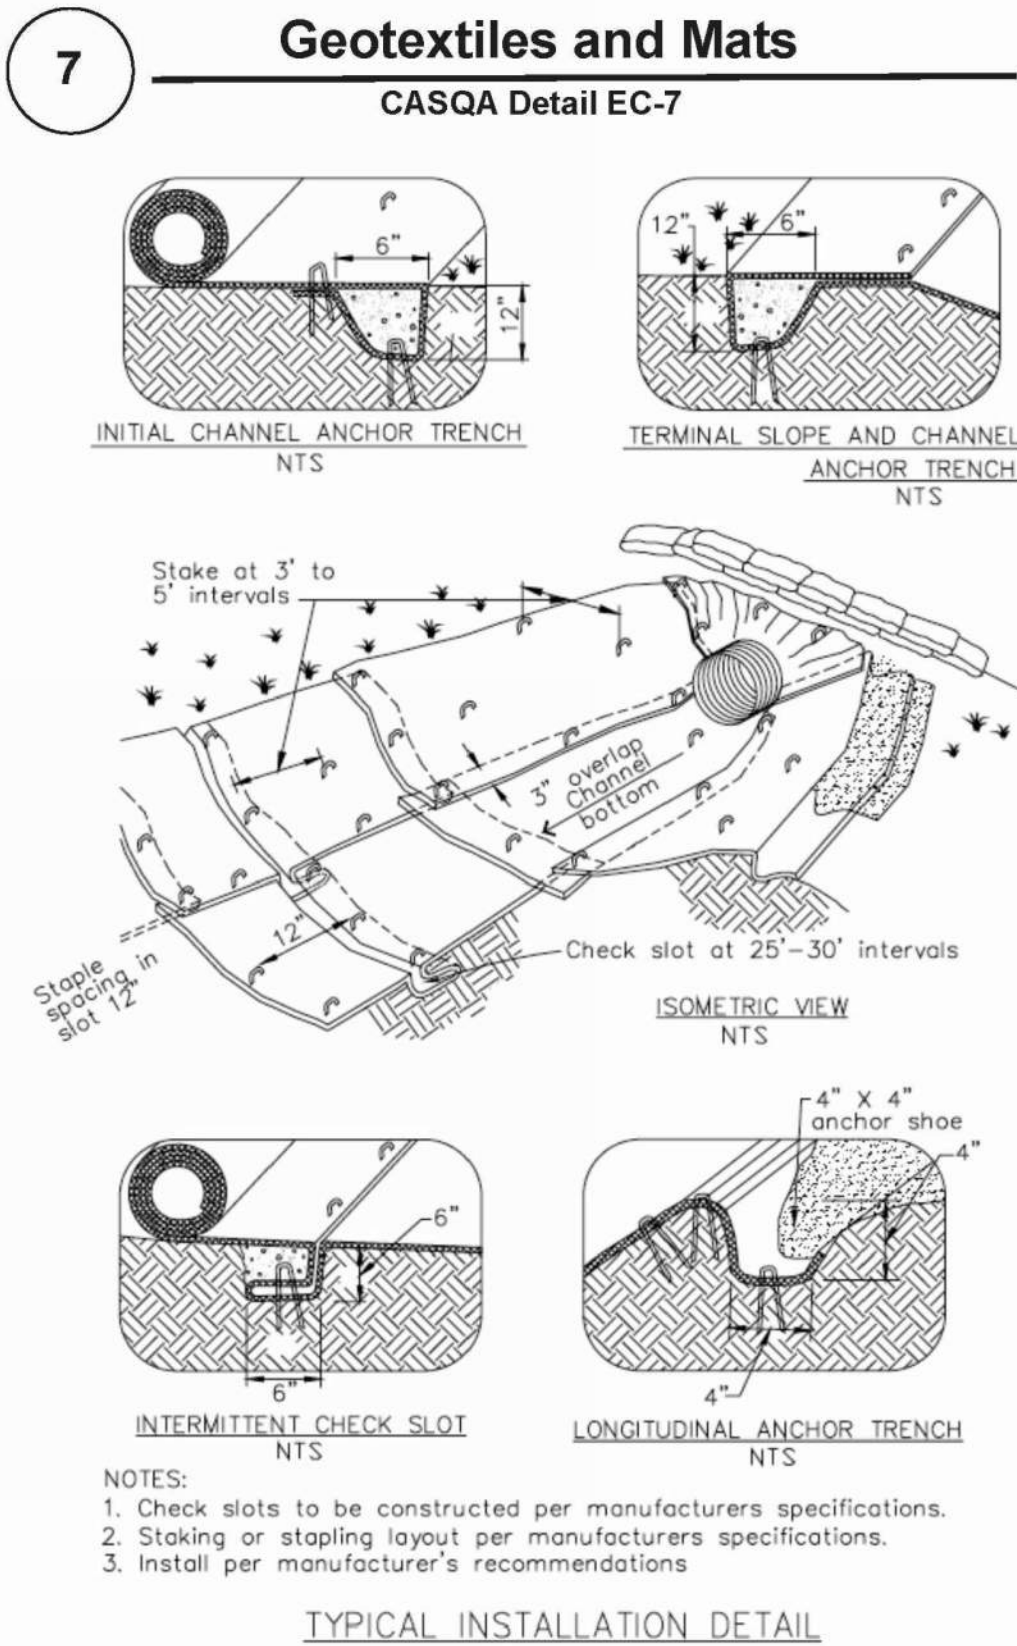

Project Information

Best Management Practices and Erosion Control Details Sheet 2
County of Santa Clara



BMP-2



CIVIL ENGINEERS
SURVEYORS
PLANNERS

DATE: 12/3/18
SCALE: N/A
DRAWN BY: IG
APPROVED BY: --
DRAWING NO.: 215042

No.	REVISION/ISSUE	DATE	BY

EROSION CONTROL DETAILS

STANFORD GOLF COURSE
GRADING ABATEMENT
STANFORD
CALIFORNIA

SHEET
C-7.2
10 OF 11 SHEETS
Copyright © 2018 by Sandis

