

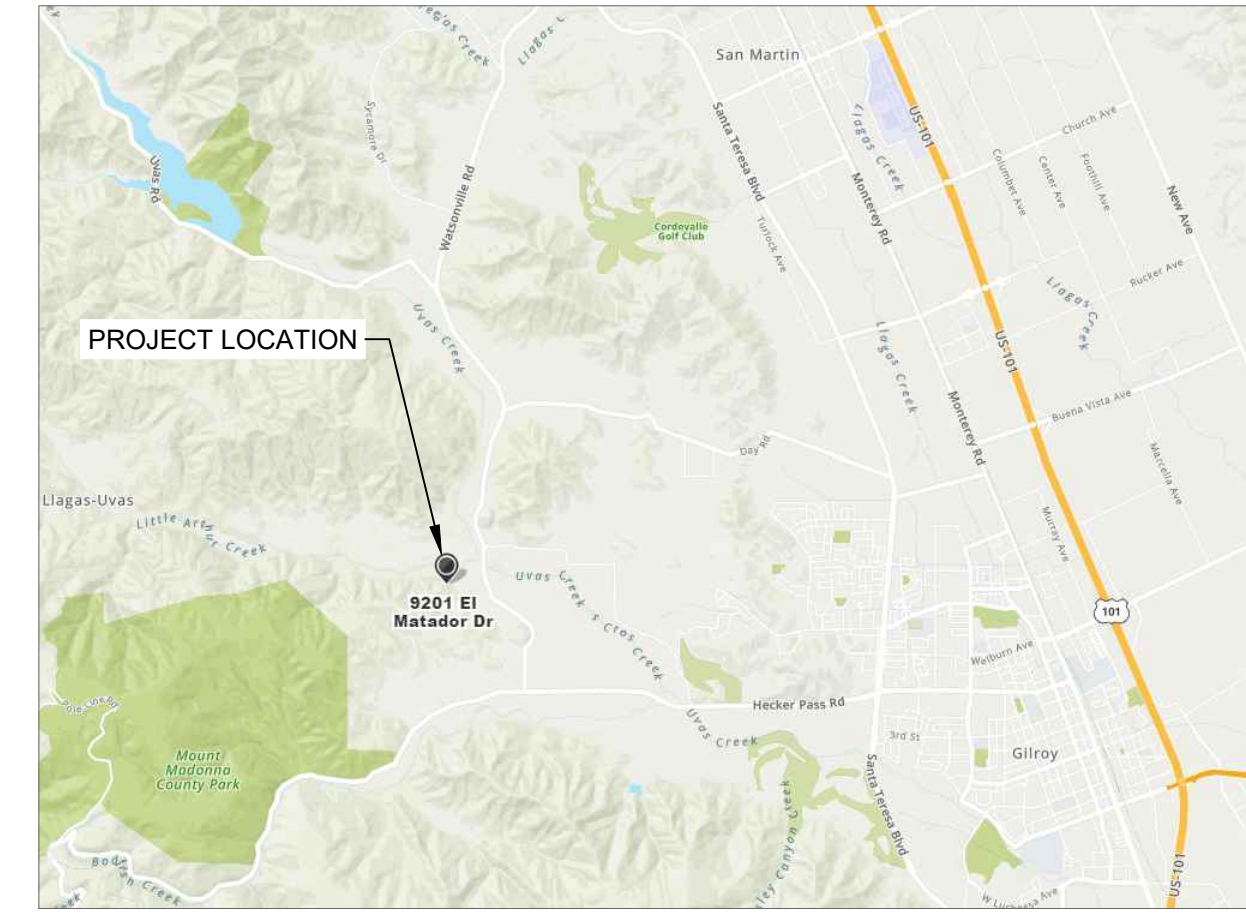


LEGEND

- (ex building)
- (ex pavement)
- Proposed Structure
- Proposed Pavement
- Proposed Concrete
- Proposed Aggregate Base
- Limits of Grading
- Existing Contour
- Proposed Contour

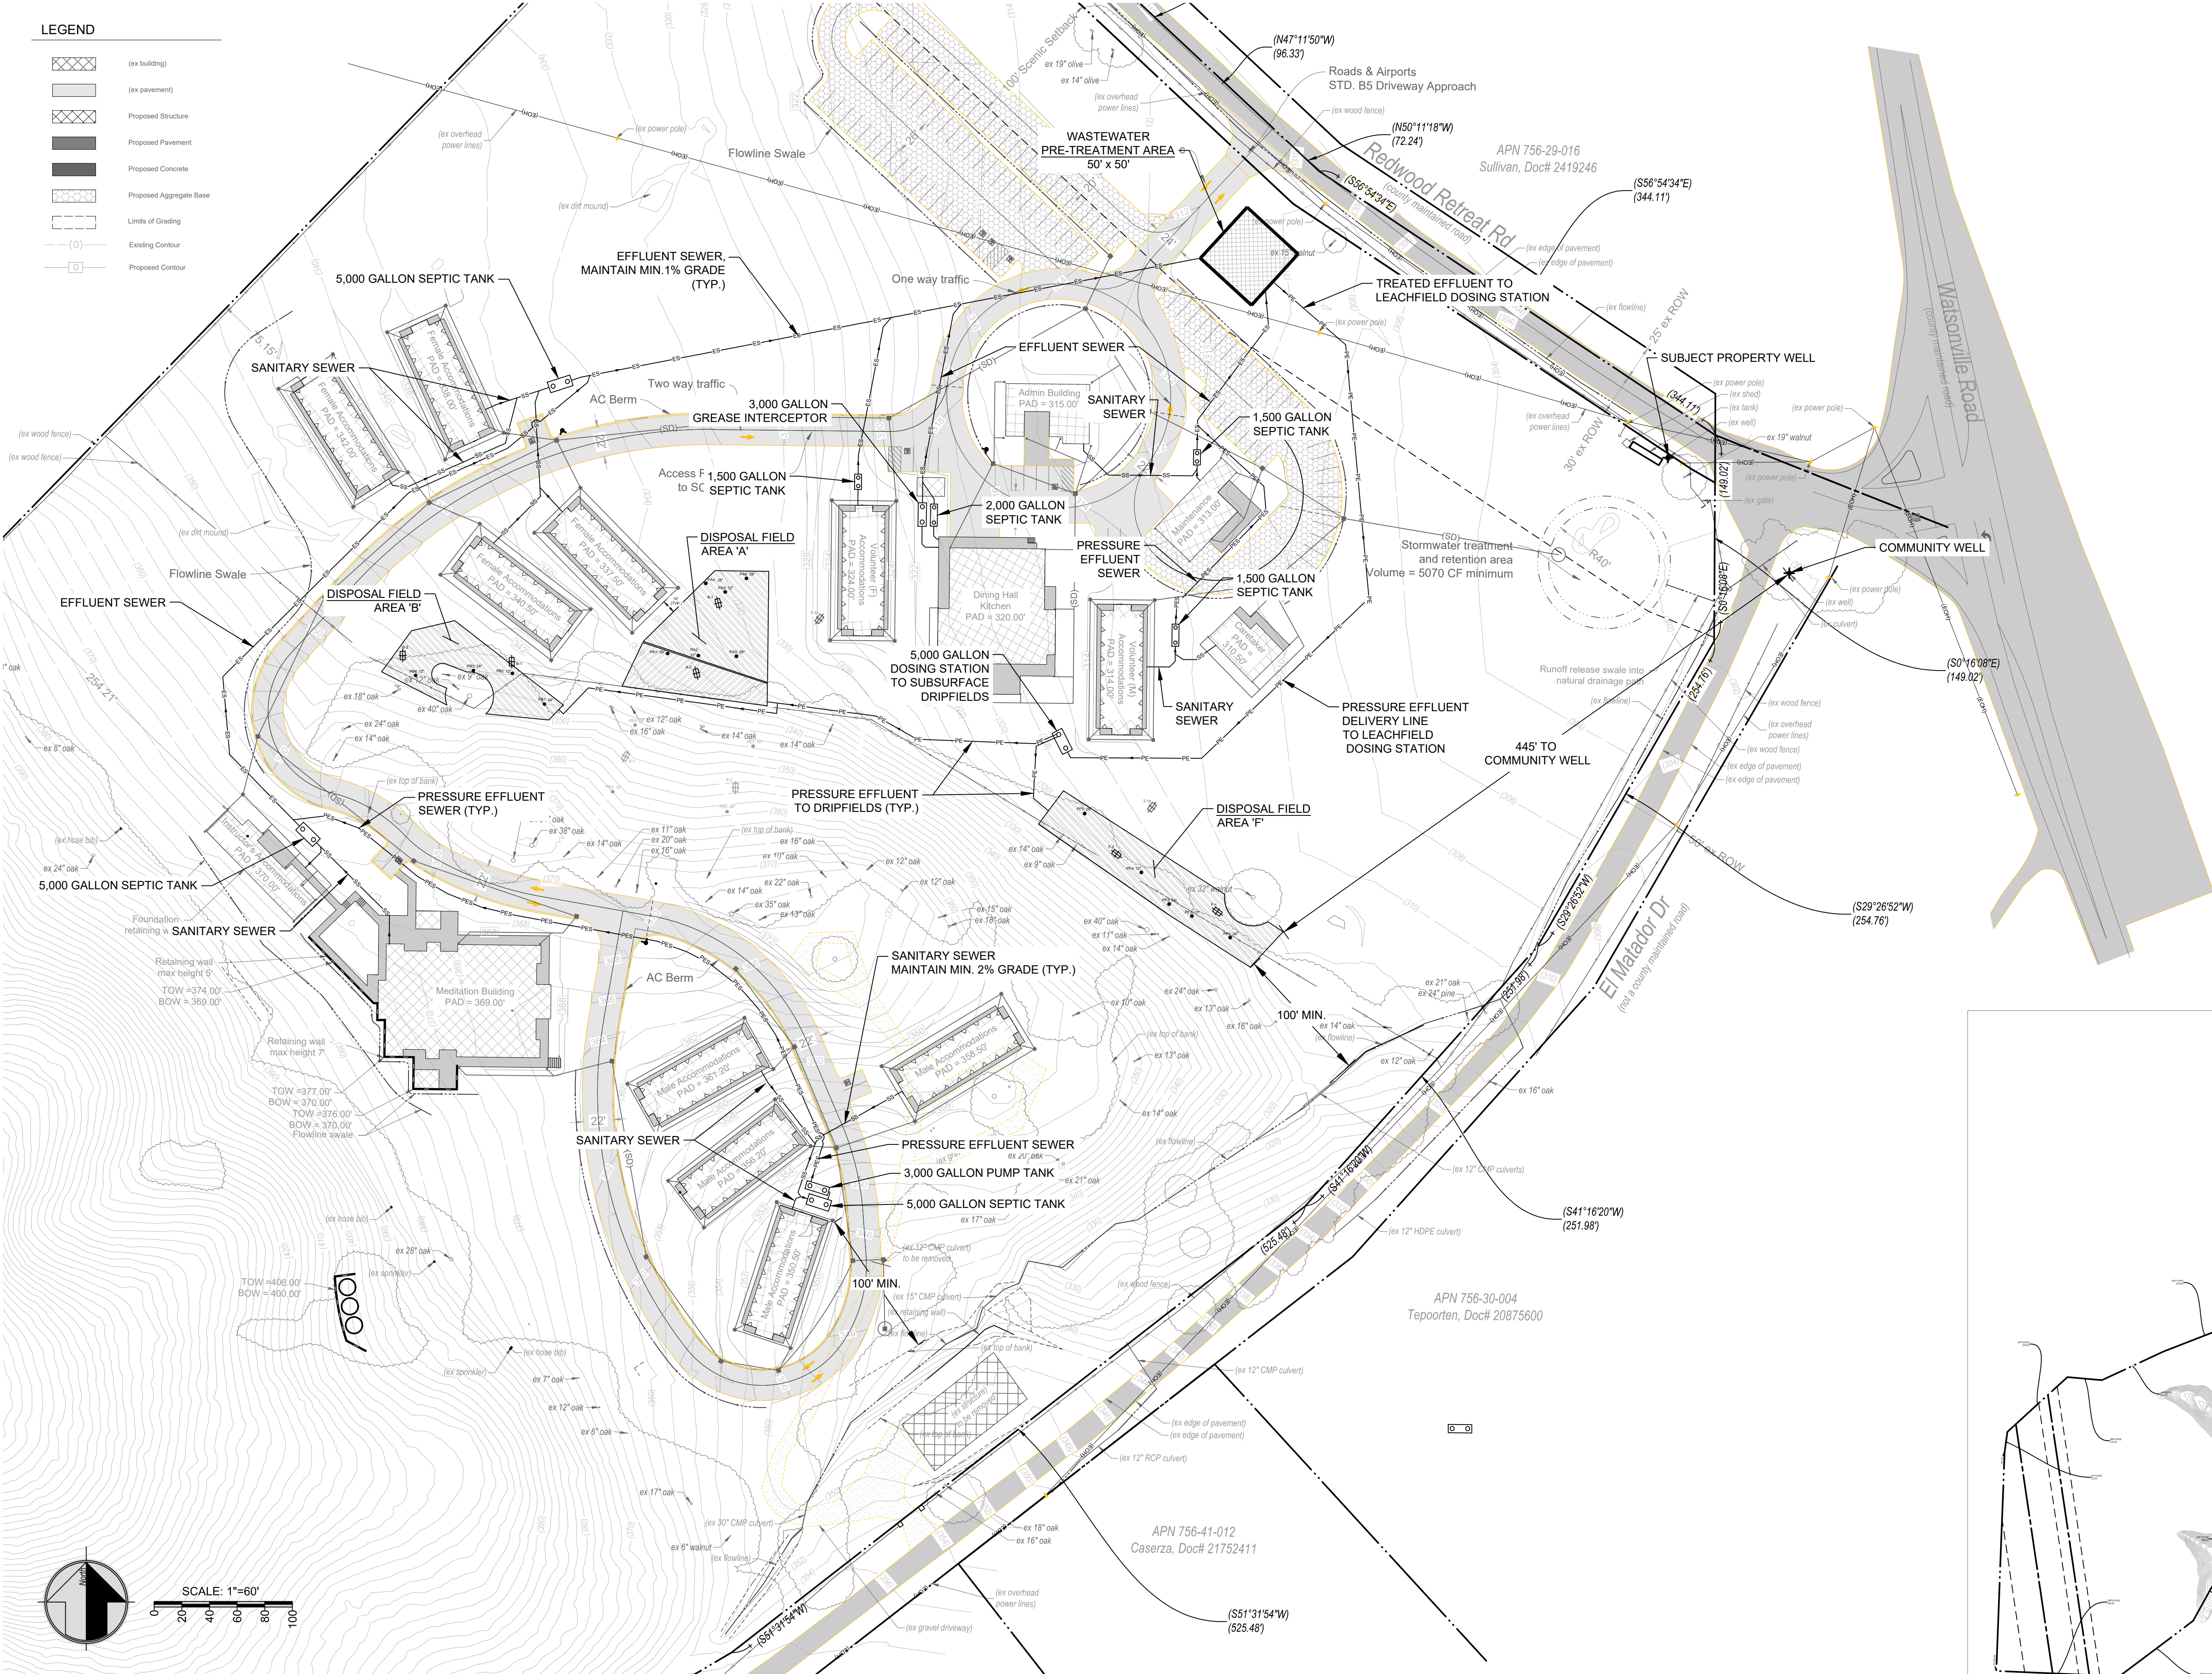

LOCATION MAP
NOT TO SCALE

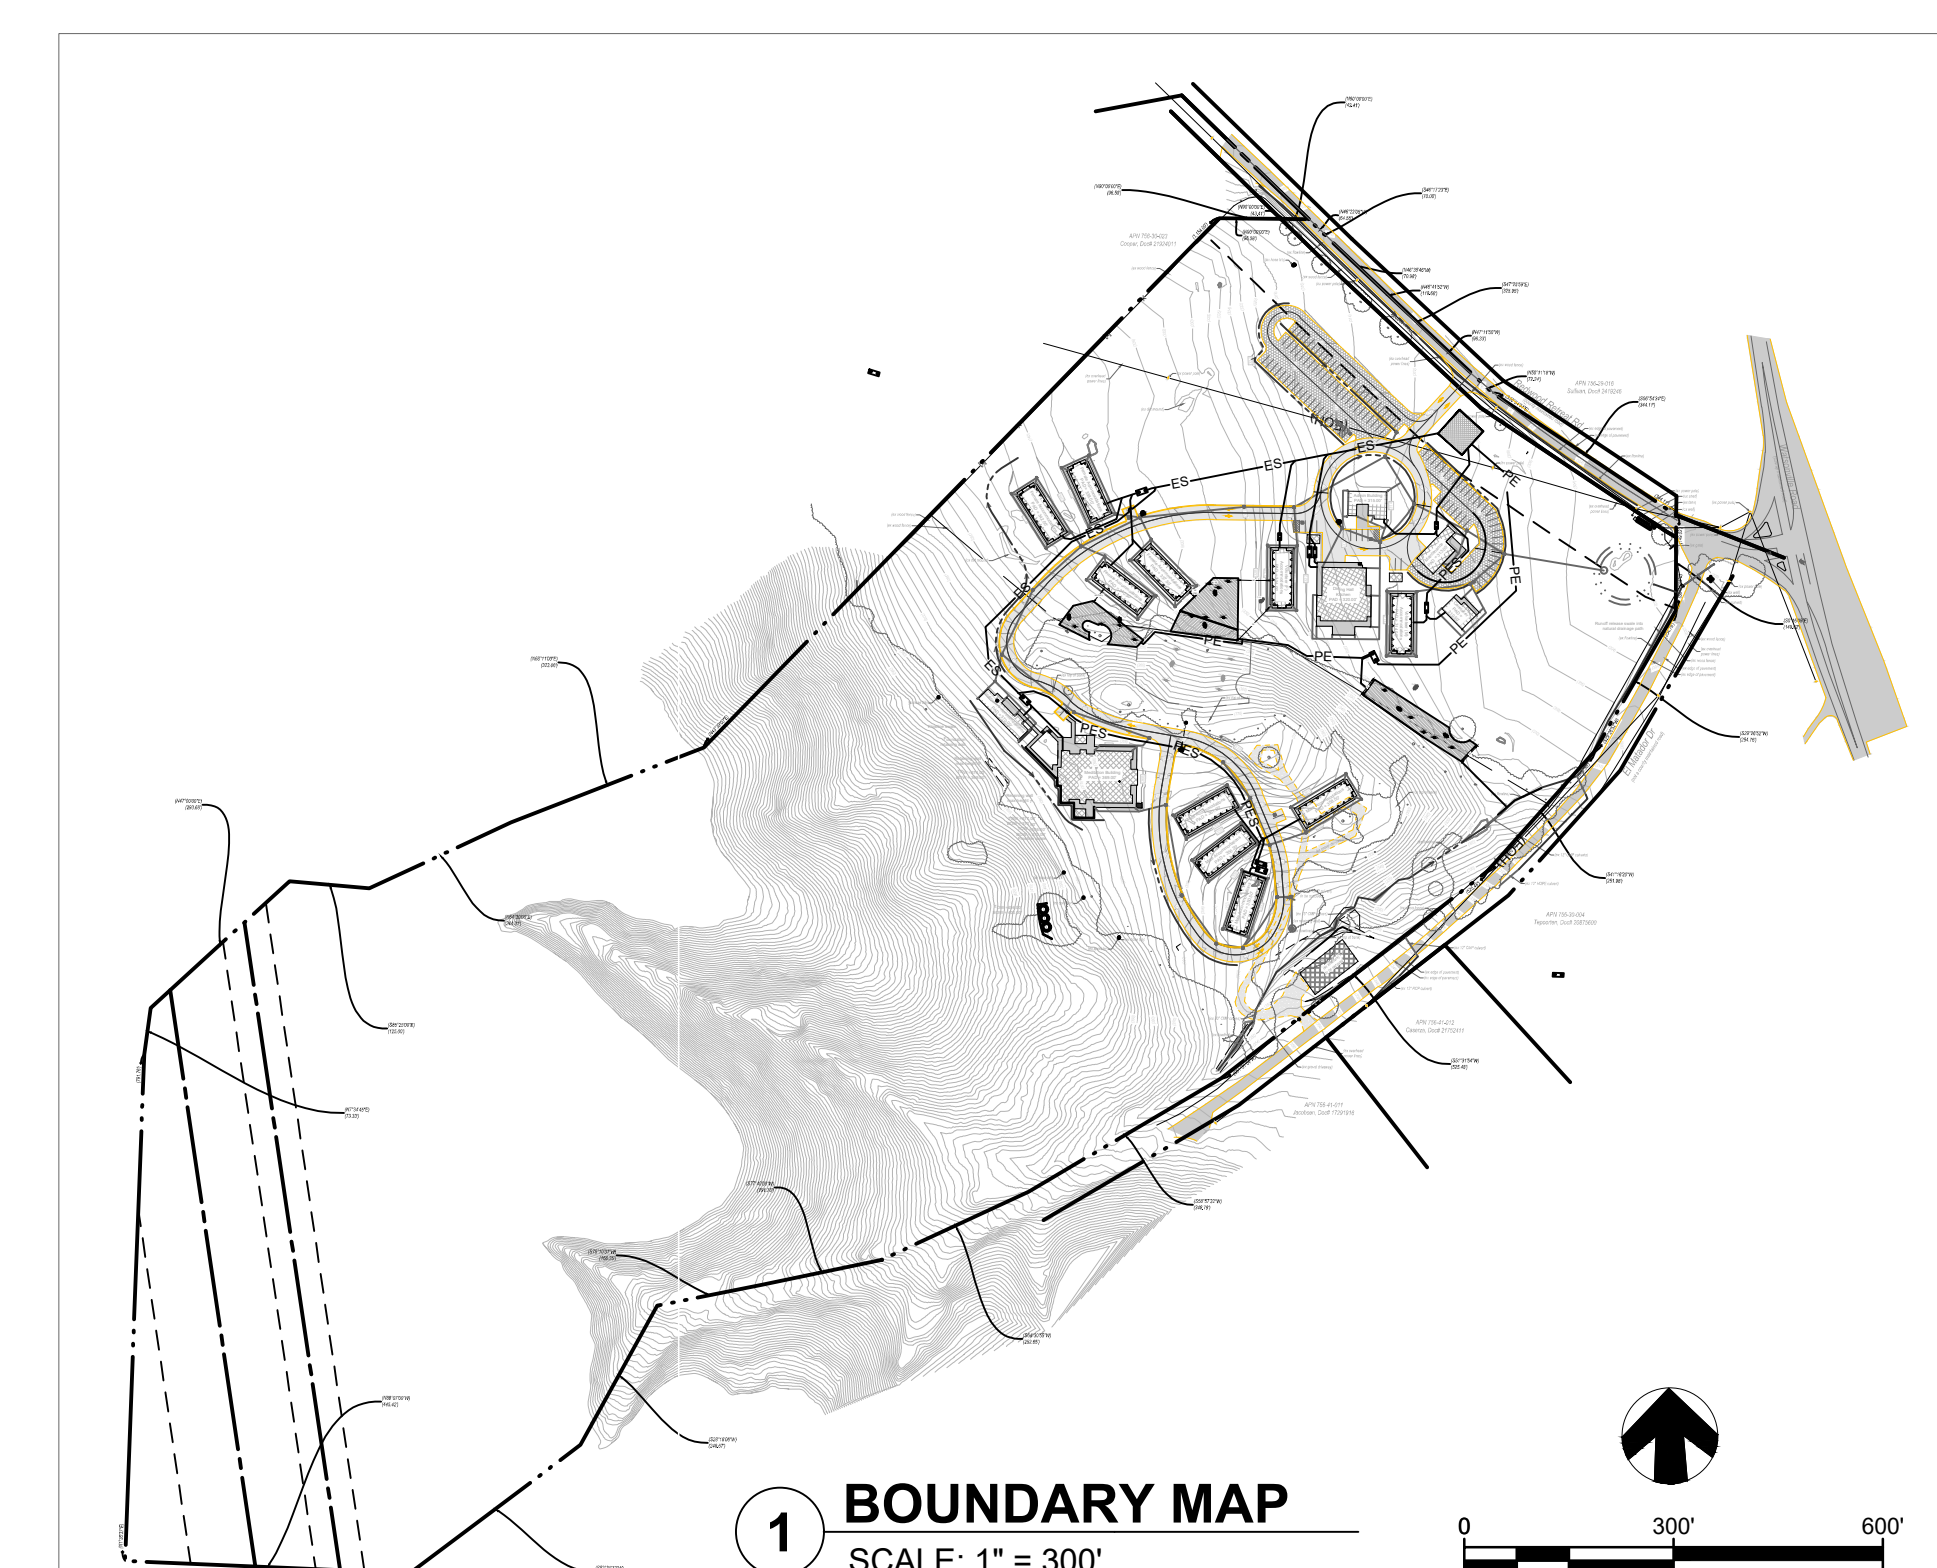

BAY AREA VIPASSANA CENTER

9201 EL MATADOR DR, GILROY
SANTA CLARA COUNTY

QUESTA
ENGINEERING CORP.
Civil Environmental & Water Resources
(510) 236-6114
FAX (510) 236-2423
questa@questaec.com
P.O. Box 70356 1220 Brickyard Cove Road Point Richmond, CA 94807

Sht	Rev	Date	By	Description	App'd

Design:	PSP
Drawn:	MBV
Checked:	PSP
App'd:	PSP

**PRELIMINARY
WASTEWATER FEASIBILITY SITE PLAN**
SANTA CLARA COUNTY
GILROY, CA

Size D	Project
Scale:	2000165
Date:	1" = 60'
Sheet:	4-13-2021
	1 OF 1