



Z:\07 Mammoth 14200 Sargent Ranch Local Improvement Plans\Plan Set\04\Fig 16 Mine Drainage Plan.dwg Jan 04/2021 -- 5:10pm, Triad

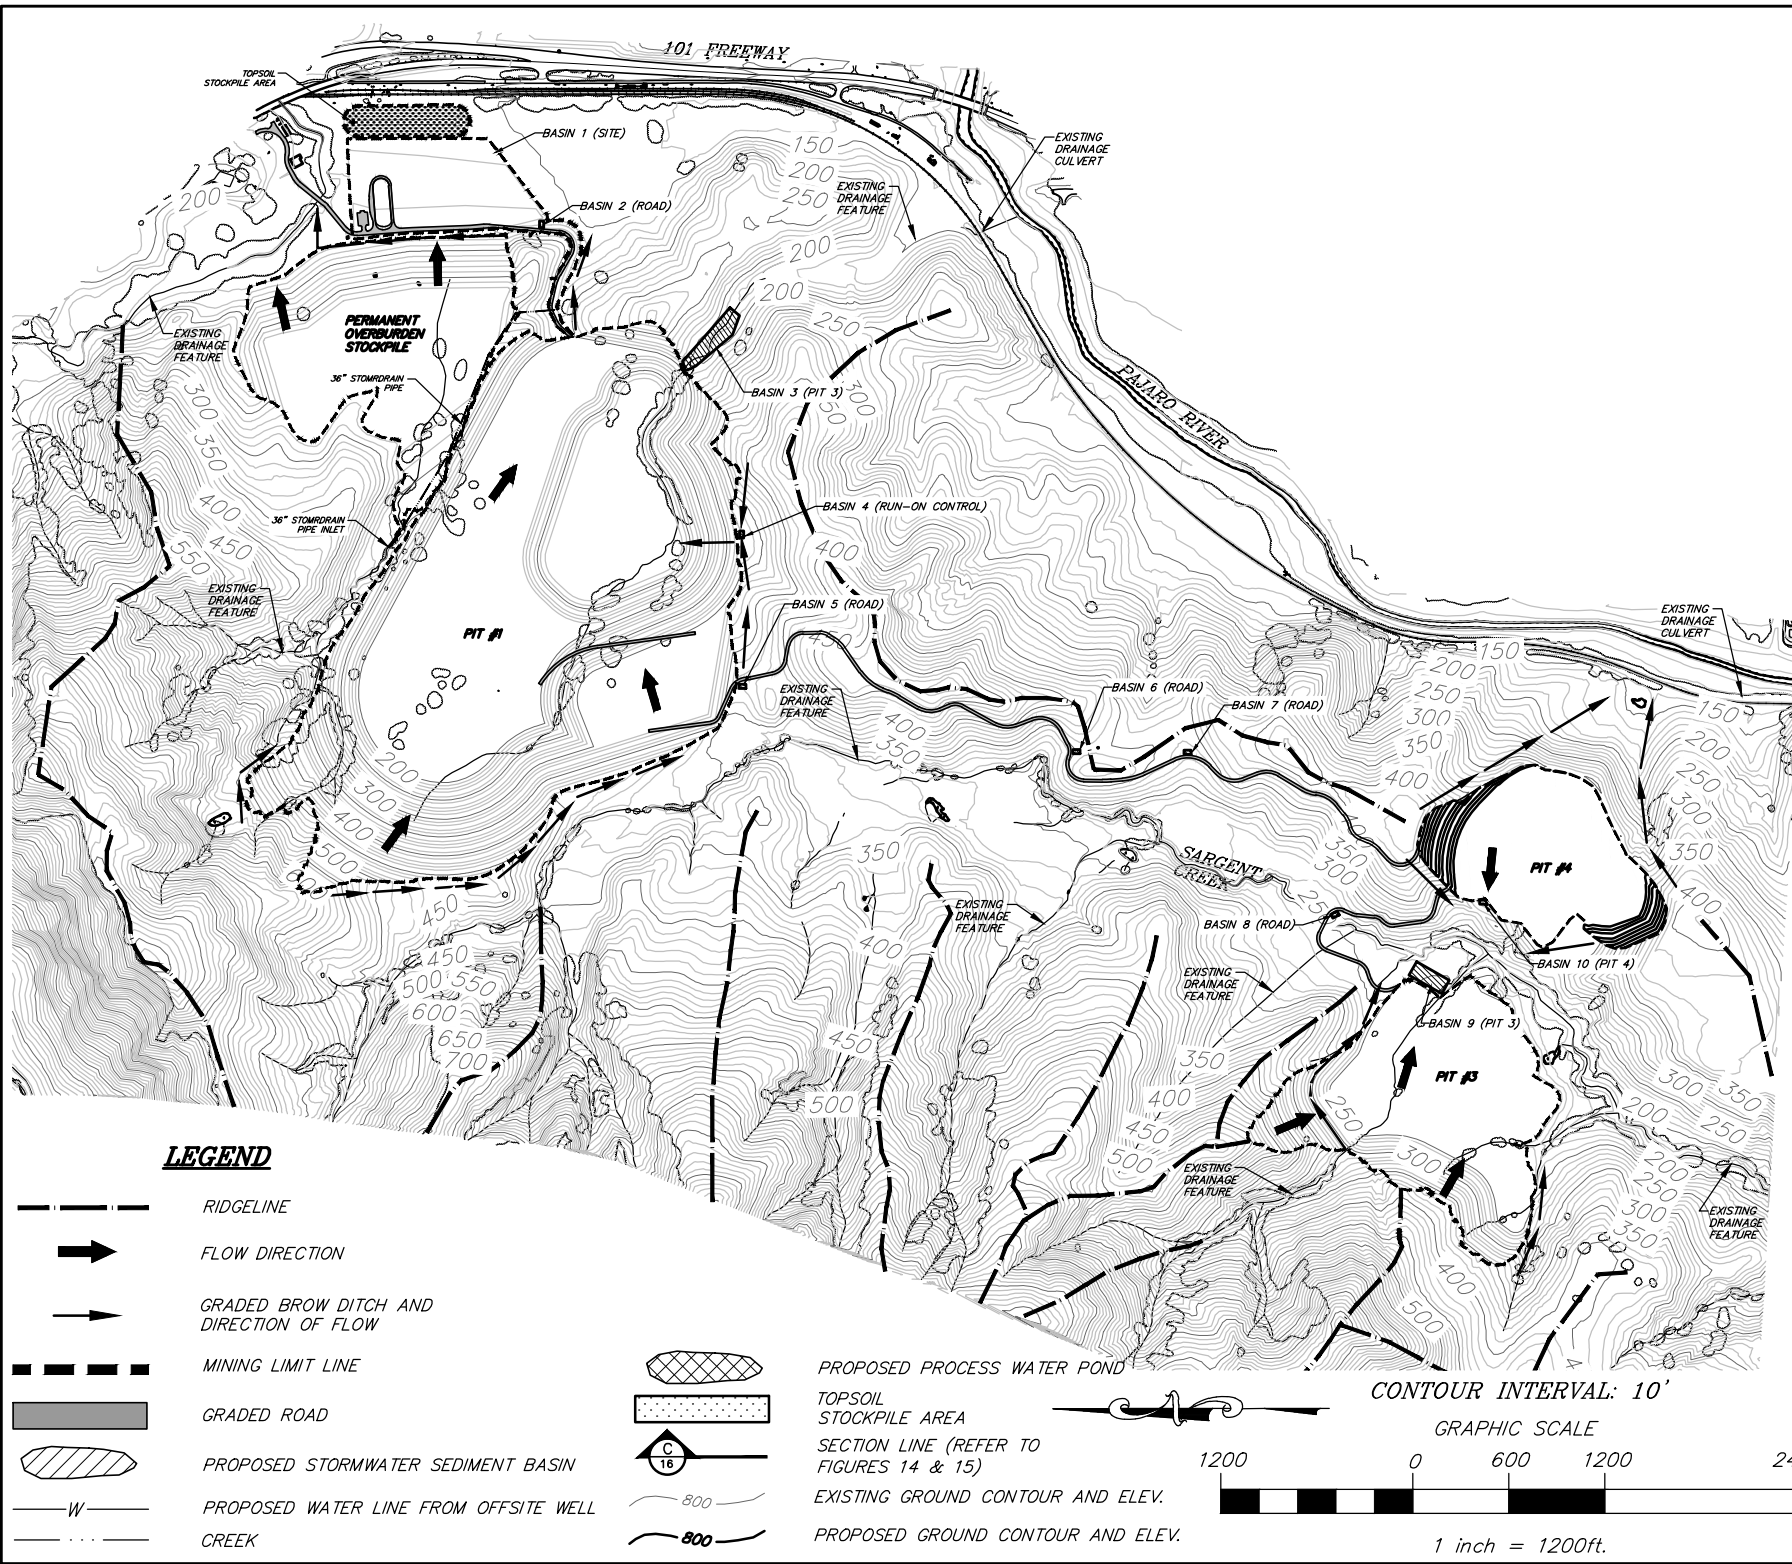

**LEGEND**

- RIDGELINE
- FLOW DIRECTION
- GRADED BROW DITCH AND DIRECTION OF FLOW
- MINING LIMIT LINE
- GRADED ROAD
- PROPOSED STORMWATER SEDIMENT BASIN
- PROPOSED WATER LINE FROM OFFSITE WELL
- CREEK
- PROPOSED PROCESS WATER POND
- TOPSOIL STOCKPILE AREA
- SECTION LINE (REFER TO FIGURES 14 & 15)
- EXISTING GROUND CONTOUR AND ELEV.
- PROPOSED GROUND CONTOUR AND ELEV.

CONTOUR INTERVAL: 10'

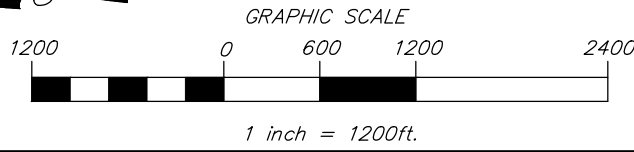

triad/holmes & narver  
civil engineering  
land surveying

MAMMOTH LAKES  
BISHOP  
REDWOOD CITY  
SAN LUIS OBISPO

PREPARED & SUBMITTED BY:

DATE:

Copyright (C) 2015 by Triad/Holmes & Narver. All Rights Reserved. This document is intended only for use on the project identified in the title block. Any reproduction or use of this document, without the express written consent of Triad/Holmes & Narver, is prohibited.

| REVISIONS: | BY: |
|------------|-----|
|            |     |
|            |     |
PREPARED FOR:

VERNE FREEMAN  
904 SAN ANTONIO RD  
PALO ALTO, CA 94303

**SARGENT RANCH QUARRY**

**MINE DRAINAGE PLAN**

DATE: 12/01/2020

SCALE: AS SHOWN

DRAWN: SCR

CHECKED: 01.4020

DWG: **FIGURE 16**