# VIA ORTEGA NORTH

## ASA SUBMITTAL

### Stanford University, Santa Clara County, California



5 NORTHWEST - FROM THE SHIRAM CENTER



1 SOUTH - FROM SCHOOL OF MEDICINE



6 NORTHWEST - FROM JORDAN QUAD




2 SOUTHWEST - FROM CAMPUS DRIVE AT VIA ORTEGA



7 EAST - FROM PANAMA STREET



3 WEST - FROM SERRA MALL

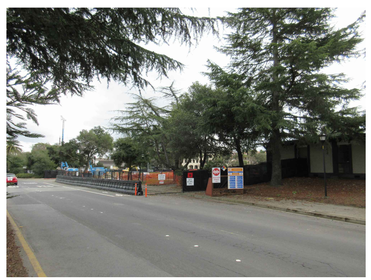


8 SOUTHEAST - FROM CAMPUS DRIVE




4 WEST - FROM VIA PUEBLO

PROJECT AREA

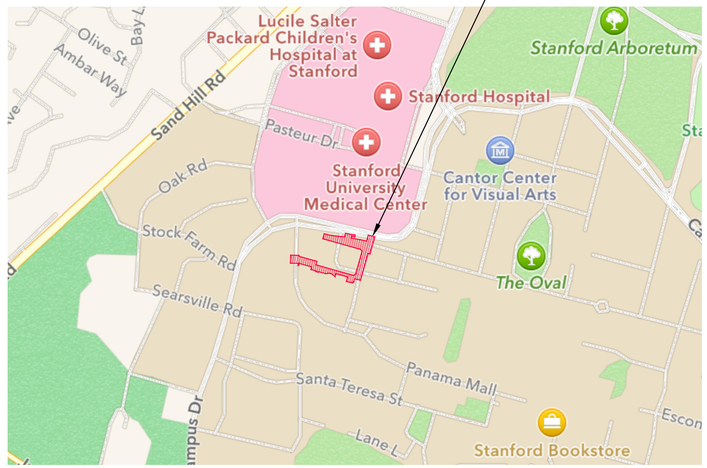


**VICINITY MAP**
SCALE: N.T.S.

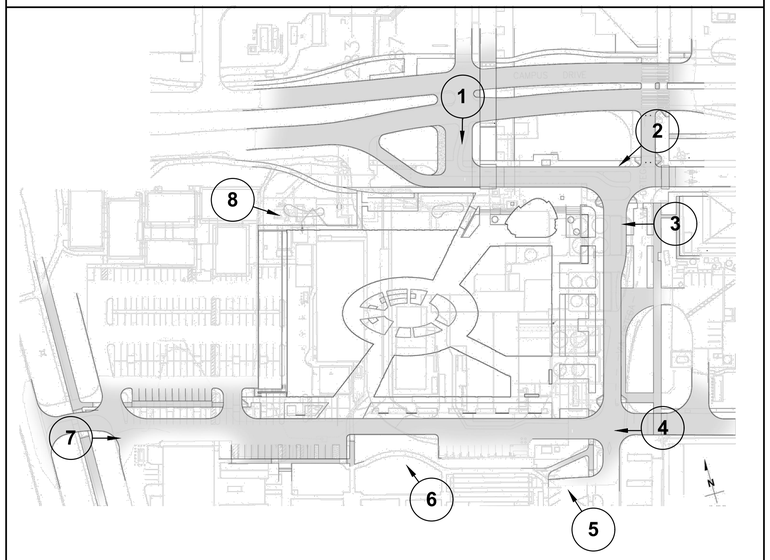


**PHOTOGRAPH KEY**
SCALE: N.T.S.

## PROJECT INFORMATION

| | |
|---|---|
| PROJECT NUMBER: | 5132 |
| ID NUMBER: | 14-000 |
| SITE ADDRESS: | VIA ORTEGA AND VIA PUEBLO |
| PROPERTY OWNER: | STANFORD UNIVERSITY |
| APN: | 142-04-023 AND 142-05-021 |
| PARCEL SIZE: | 31.67 ACRES |
| DEVELOPMENT DISTRICT: | CAMPUS CENTER |
| LAND USE DESIGNATION: | ACADEMIC CAMPUS |
| DESCRIPTION: | BIKE TRANSIT MALL EXTENSION, STREET REALIGNMENT, LIGHTING, AND LANDSCAPE. |
| PURPOSE: | REALIGN ROADS TO ACCOMMODATE NEW DEVELOPMENT |

## SITE INFORMATION

| | | | |
|---|---|---|---|
| SITE AREA: | 124,776 S.F. | | |
| PERCENTAGES BY USE: | BUILDINGS | 0% | |
| | PARKING / DRIVEWAYS | 62% | |
| | OUTSIDE STORAGE | 0% | |
| | LANDSCAPE | 38% | |
| | UNDEVELOPED | 0% | |
| | TOTAL | 100% | |
| PARKING SUMMARY: | HANDICAP | 7 | SPACES |
| | STANDARD | 29 | SPACES |
| | TOTAL | 36 | SPACES |
| TREE SUMMARY: | REMOVAL OF TWO NATIVE CALIFORNIA OAKS OF GREATER THAN 12" CALIPER. FOR OAK SHOWN TO BE REMOVED IN ORIGINAL ASA DRAWINGS, 3 NEW OAKS WILL BE PLANTED. FOR OAK REMOVED DURING CONSTRUCTION, 10 NEW OAKS WILL BE PLANTED. | | |

## INDEX OF DRAWINGS


| | |
|---|---|
| T-1.O | TITLE SHEET / PROJECT INFORMATION |
| T-1.OA | TITLE SHEET / PROJECT INFORMATION (ORIGINAL - REFERENCE ONLY) |
| PL-1.1 | GUP INFORMATION MAP |
| PL-1.1A | GUP INFORMATION MAP (ORIGINAL - REFERENCE ONLY) |
| PL-1.2 | IMPERVIOUS AREA EXHIBIT |
| PL-1.2A | IMPERVIOUS AREA EXHIBIT (ORIGINAL - REFERENCE ONLY) |
| C-1 | ASA SITE PLAN |
| C-1A | ASA SITE PLAN (ORIGINAL - REFERENCE ONLY) |
| C-2 | ASA GRADING PLAN |
| C-2A | ASA GRADING PLAN (ORIGINAL - REFERENCE ONLY) |
| C-3 | ASA UTILITY PLAN |
| C-3A | ASA UTILITY PLAN (ORIGINAL - REFERENCE ONLY) |
| C-4 | ASA STORMWATER TREATMENT PLAN |
| C-4A | ASA STORMWATER TREATMENT PLAN (ORIGINAL - REFERENCE ONLY) |
| C-5 | ASA DETAILS |
| C-5A | ASA DETAILS (ORIGINAL - REFERENCE ONLY) |
| C-6 | ASA DETAILS |
| C-6A | ASA DETAILS (ORIGINAL - REFERENCE ONLY) |
| G-100 | CONSTRUCTION SITE LOGISTICS & SAFETY PLAN |
| G-100 A | CONSTRUCTION SITE LOGISTICS & SAFETY PLAN (ORIGINAL - REFERENCE ONLY) |
| L-1.1 | ILLUSTRATIVE LANDSCAPE PLAN |
| L-1.1A | ILLUSTRATIVE LANDSCAPE PLAN (ORIGINAL - REFERENCE ONLY) |
| L-2.1 | TREE DISPOSITION PLAN |
| L-2.1A | TREE DISPOSITION PLAN (ORIGINAL - REFERENCE ONLY) |
| L-3.1 | PRELIMINARY LIGHTING PLAN |
| L-3.1A | PRELIMINARY LIGHTING PLAN (ORIGINAL - REFERENCE ONLY) |


## CONTACTS


OWNER'S REPRESENTATIVE:
STEVE BUI
DEPARTMENT OF PROJECT MANAGEMENT
340 BONAIR SIDING
STANFORD, CA 94305
TEL. 650-497-0285
STEVEBUI@STANFORD.EDU

LANDSCAPE ARCHITECT:
SCOTT SEBASTIAN
SEBASTIAN & ASSOCIATES
305 NORTH COAST HIGHWAY 'I'
LAGUNA BEACH, CA 92651
TEL. 949-497-4549, MOB. 949-466-8523
SCOTT@SEBASTIANASSOCIATES.COM

CIVIL ENGINEER:
DOUG PETERSEN
BKF ENGINEERS
1659 TECHNOLOGY DRIVE
SAN JOSE, CA 95111
TEL. 408-467-9154
DPETERSEN@BKF.COM



*Sebastian & Associates*
*Landscape Architects, Planners*
305 North Coast Highway Suite T
Laguna Beach, CA 92651
Tel: 949.497.4549


VIA ORTEGA NORTH
Stanford University
TITLE SHEET / PROJECT INFORMATION

| Δ | DATE | REVISIONS |
|---|---|---|
| | | |
| | | |
| | | |
| | | |
| | | |
| | | |

| | |
|---|---|
| DATE: | 7 JULY 2021 |
| SCALE: | AS NOTED |
| JOB #: | STA - 15010 |
| DRAWN: | M.T. |
| CHECKED: | S.S. |
| TITLE: | TITLE SHEET / PROJECT INFORMATION |
| SHEET NO.: | T-1.0 |

# VIA ORTEGA NORTH

## ASA SUBMITTAL

**PREVIOUSLY APPROVED 2018 ASA PLAN SET - SHOWN FOR REFERENCE ONLY**

Stanford University, Santa Clara County, California



5 NORTHWEST - FROM THE SHIRAM CENTER



1 SOUTH - FROM SCHOOL OF MEDICINE



6 NORTHWEST - FROM JORDAN QUAD




2 SOUTHWEST - FROM CAMPUS DRIVE AT VIA ORTEGA



7 EAST - FROM PANAMA STREET



3 WEST - FROM SERRA MALL

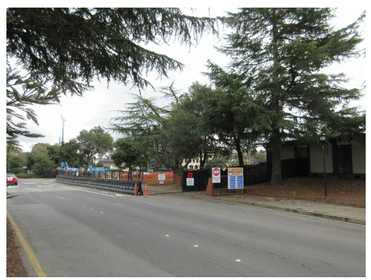


8 SOUTHEAST - FROM CAMPUS DRIVE




4 WEST - FROM VIA PUEBLO

PROJECT AREA

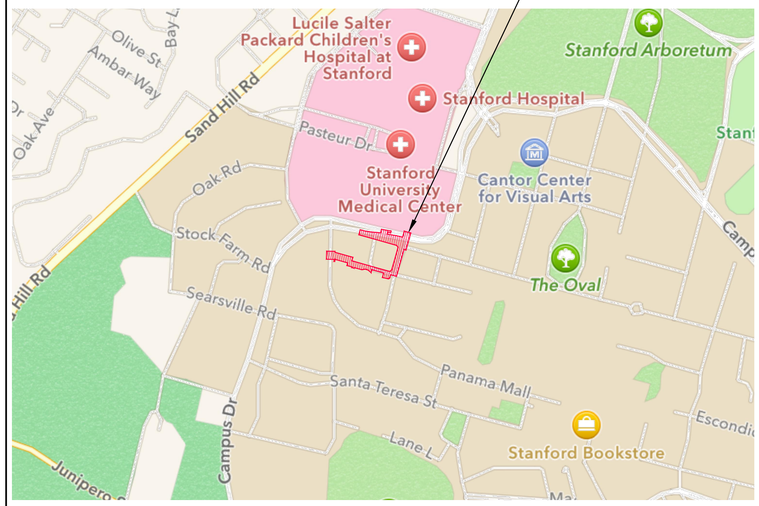


**VICINITY MAP**
SCALE: N.T.S.

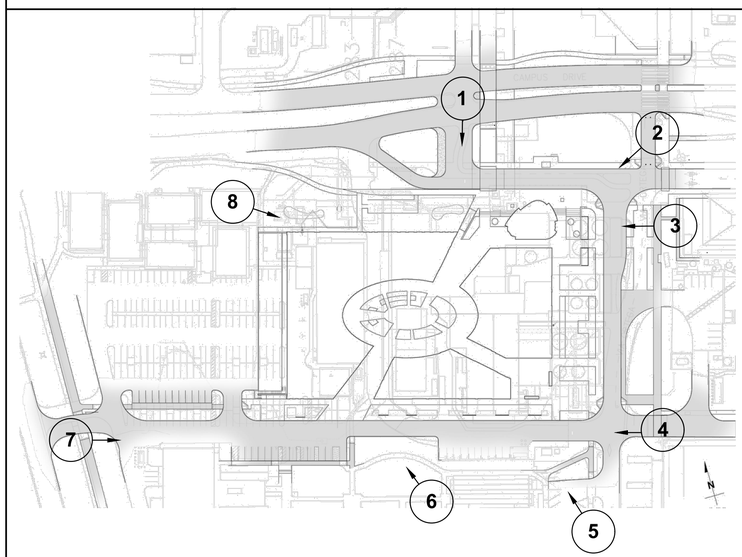


**PHOTOGRAPH KEY**
SCALE: N.T.S.

## PROJECT INFORMATION

| | |
|---|---|
| PROJECT NUMBER: | 5132 |
| BLDG. ID NUMBER: | 14-000 |
| SITE ADDRESS:<br>PROPERTY OWNER: | VIA ORTEGA AND VIA PUEBLO<br>STANFORD UNIVERSITY |
| APN: | 142-04-023 AND 142-05-021 |
| PARCEL SIZE: | 31.67 ACRES |
| DEVELOPMENT DISTRICT: | CAMPUS CENTER |
| LAND USE DESIGNATION: | ACADEMIC CAMPUS |
| DESCRIPTION: | BIKE TRANSIT MALL EXTENSION, STREET REALIGNMENT, LIGHTING, AND LANDSCAPE. |
| PURPOSE: | REALIGN ROADS TO ACCOMMODATE NEW DEVELOPMENT |

## SITE INFORMATION

| | | | |
|---|---|---|---|
| SITE AREA: | 124,415 S.F. | | |
| PERCENTAGES BY USE: | BUILDINGS | 0% | |
| | PARKING / DRIVEWAYS | 59% | |
| | OUTSIDE STORAGE | 0% | |
| | LANDSCAPE | 41% | |
| | UNDEVELOPED | 0% | |
| | TOTAL | 100% | |
| PARKING SUMMARY: | HANDICAP | 8 | SPACES |
| | STANDARD | 18 | SPACES |
| | TOTAL | 26 | SPACES |
| TREE SUMMARY: | ONE NATIVE CALIFORNIA OAK OF GREATER THAN 12" CALIPER TO BE REMOVED. NEW TREES TO BE PLANTED IN ACCORDANCE WITH COUNTY STANDARDS. | | |

## INDEX OF DRAWINGS


| | |
|---|---|
| T-1.O | TITLE SHEET / PROJECT INFORMATION |
| PL-1.1 | GUP INFORMATION MAP |
| PL-1.2 | IMPERVIOUS AREA EXHIBIT |
| C-1 | ASA SITE PLAN |
| C-2 | ASA GRADING PLAN |
| C-3 | ASA UTILITY PLAN |
| C-4 | ASA STORMWATER TREATMENT PLAN |
| C-5 | ASA DETAILS |
| C-6 | ASA DETAILS |
| G-100 | CONSTRUCTION SITE LOGISTICS & SAFETY PLAN |
| L-1.1 | ILLUSTRATIVE LANDSCAPE PLAN |
| L-2.1 | TREE DISPOSITION PLAN |
| L-3.1 | PRELIMINARY LIGHTING PLAN |


## CONTACTS


OWNER'S REPRESENTATIVE:
KELLY ROHLFS
DEPARTMENT OF PROJECT MANAGEMENT
3160 PORTER DRIVE
PALO ALTO, CA 94304
TEL. 650-725-4771, MOB. 650-868-2315
KROHLFS@STANFORD.EDU

LANDSCAPE ARCHITECT:
SCOTT SEBASTIAN
SEBASTIAN & ASSOCIATES
305 NORTH COAST HIGHWAY 'I'
LAGUNA BEACH, CA 92651
TEL. 949-497-4549, MOB. 949-466-8523
SCOTT@SEBASTIANASSOCIATES.COM

CIVIL ENGINEER:
DOUG PETERSEN
BKF ENGINEERS
1659 TECHNOLOGY DRIVE
SAN JOSE, CA 95111
TEL. 408-467-9154
DPETERSEN@BKF.COM




*Sebastian & Associates*
*Landscape Architects, Planners*
305 North Coast Highway Suite T
Laguna Beach, CA 92651
Tel: 949.497.4549


VIA ORTEGA NORTH
Stanford University
TITLE SHEET / PROJECT INFORMATION

| Δ | DATE | REVISIONS |
|---|---|---|
| | | |
| | | |
| | | |
| | | |
| | | |
| | | |

| | |
|---|---|
| DATE: | 19 MARCH 2018 |
| SCALE: | AS NOTED |
| JOB #: | STA - 15010 |
| DRAWN: | J.F. |
| CHECKED: | S.S. |
| TITLE: | TITLE SHEET / PROJECT INFORMATION |
| SHEET NO.: | T-1.0A |

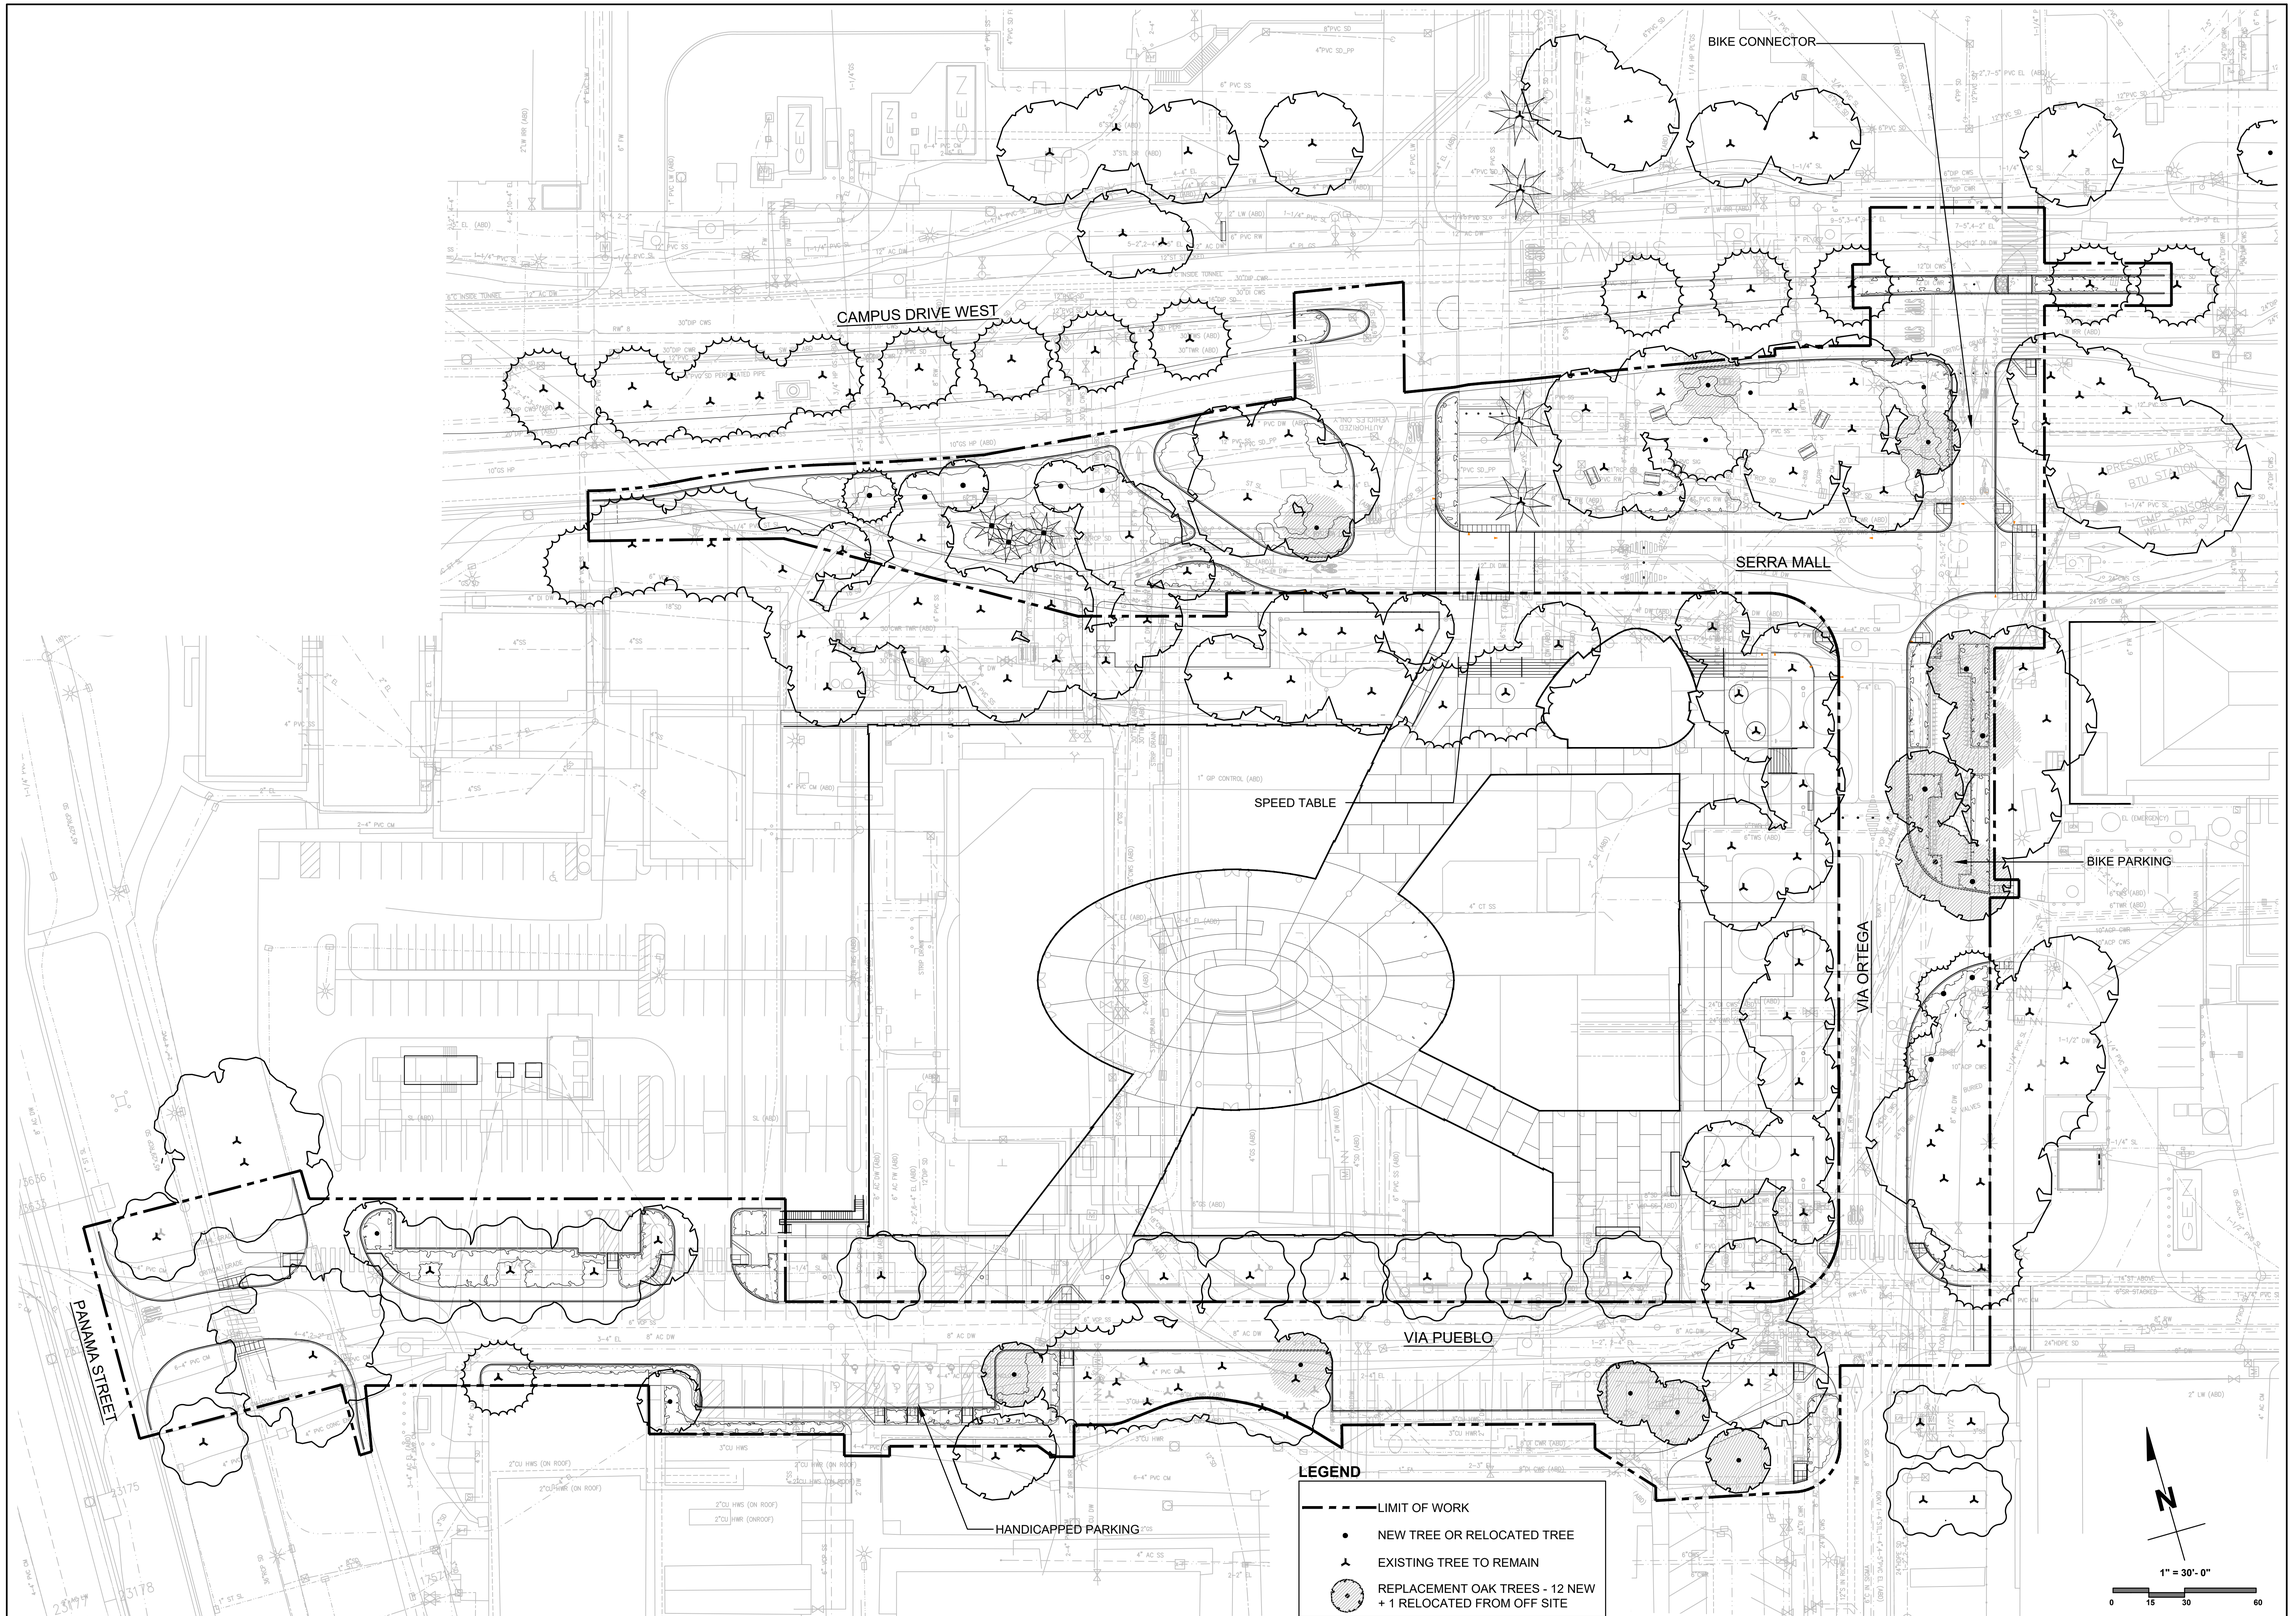


*Sebastian*
*&*
*Associates*

*Landscape Architects, Planners*

305 North Coast Highway Suite T
Laguna Beach, CA 92651
Tel: 949.497.4549

# VIA ORTEGA NORTH


Stanford University

ILLUSTRATIVE LANDSCAPE PLAN

| Δ | DATE | REVISIONS |
|---|---|---|
| | | |
| | | |
| | | |
| | | |
| | | |
| | | |

| | |
|---|---|
| DATE: | 7 JULY 2021 |
| SCALE: | 1" = 30'- 0" |
| JOB #: | STA - 15010 |
| DRAWN: | M.T. |
| CHECKED: | S.S. |
| TITLE: | ILLUSTRATIVE LANDSCAPE PLAN |
| SHEET NO.: | L-1.1 |

**PREVIOUSLY APPROVED 2018 ASA PLAN SET**
**- SHOWN FOR REFERENCE ONLY**

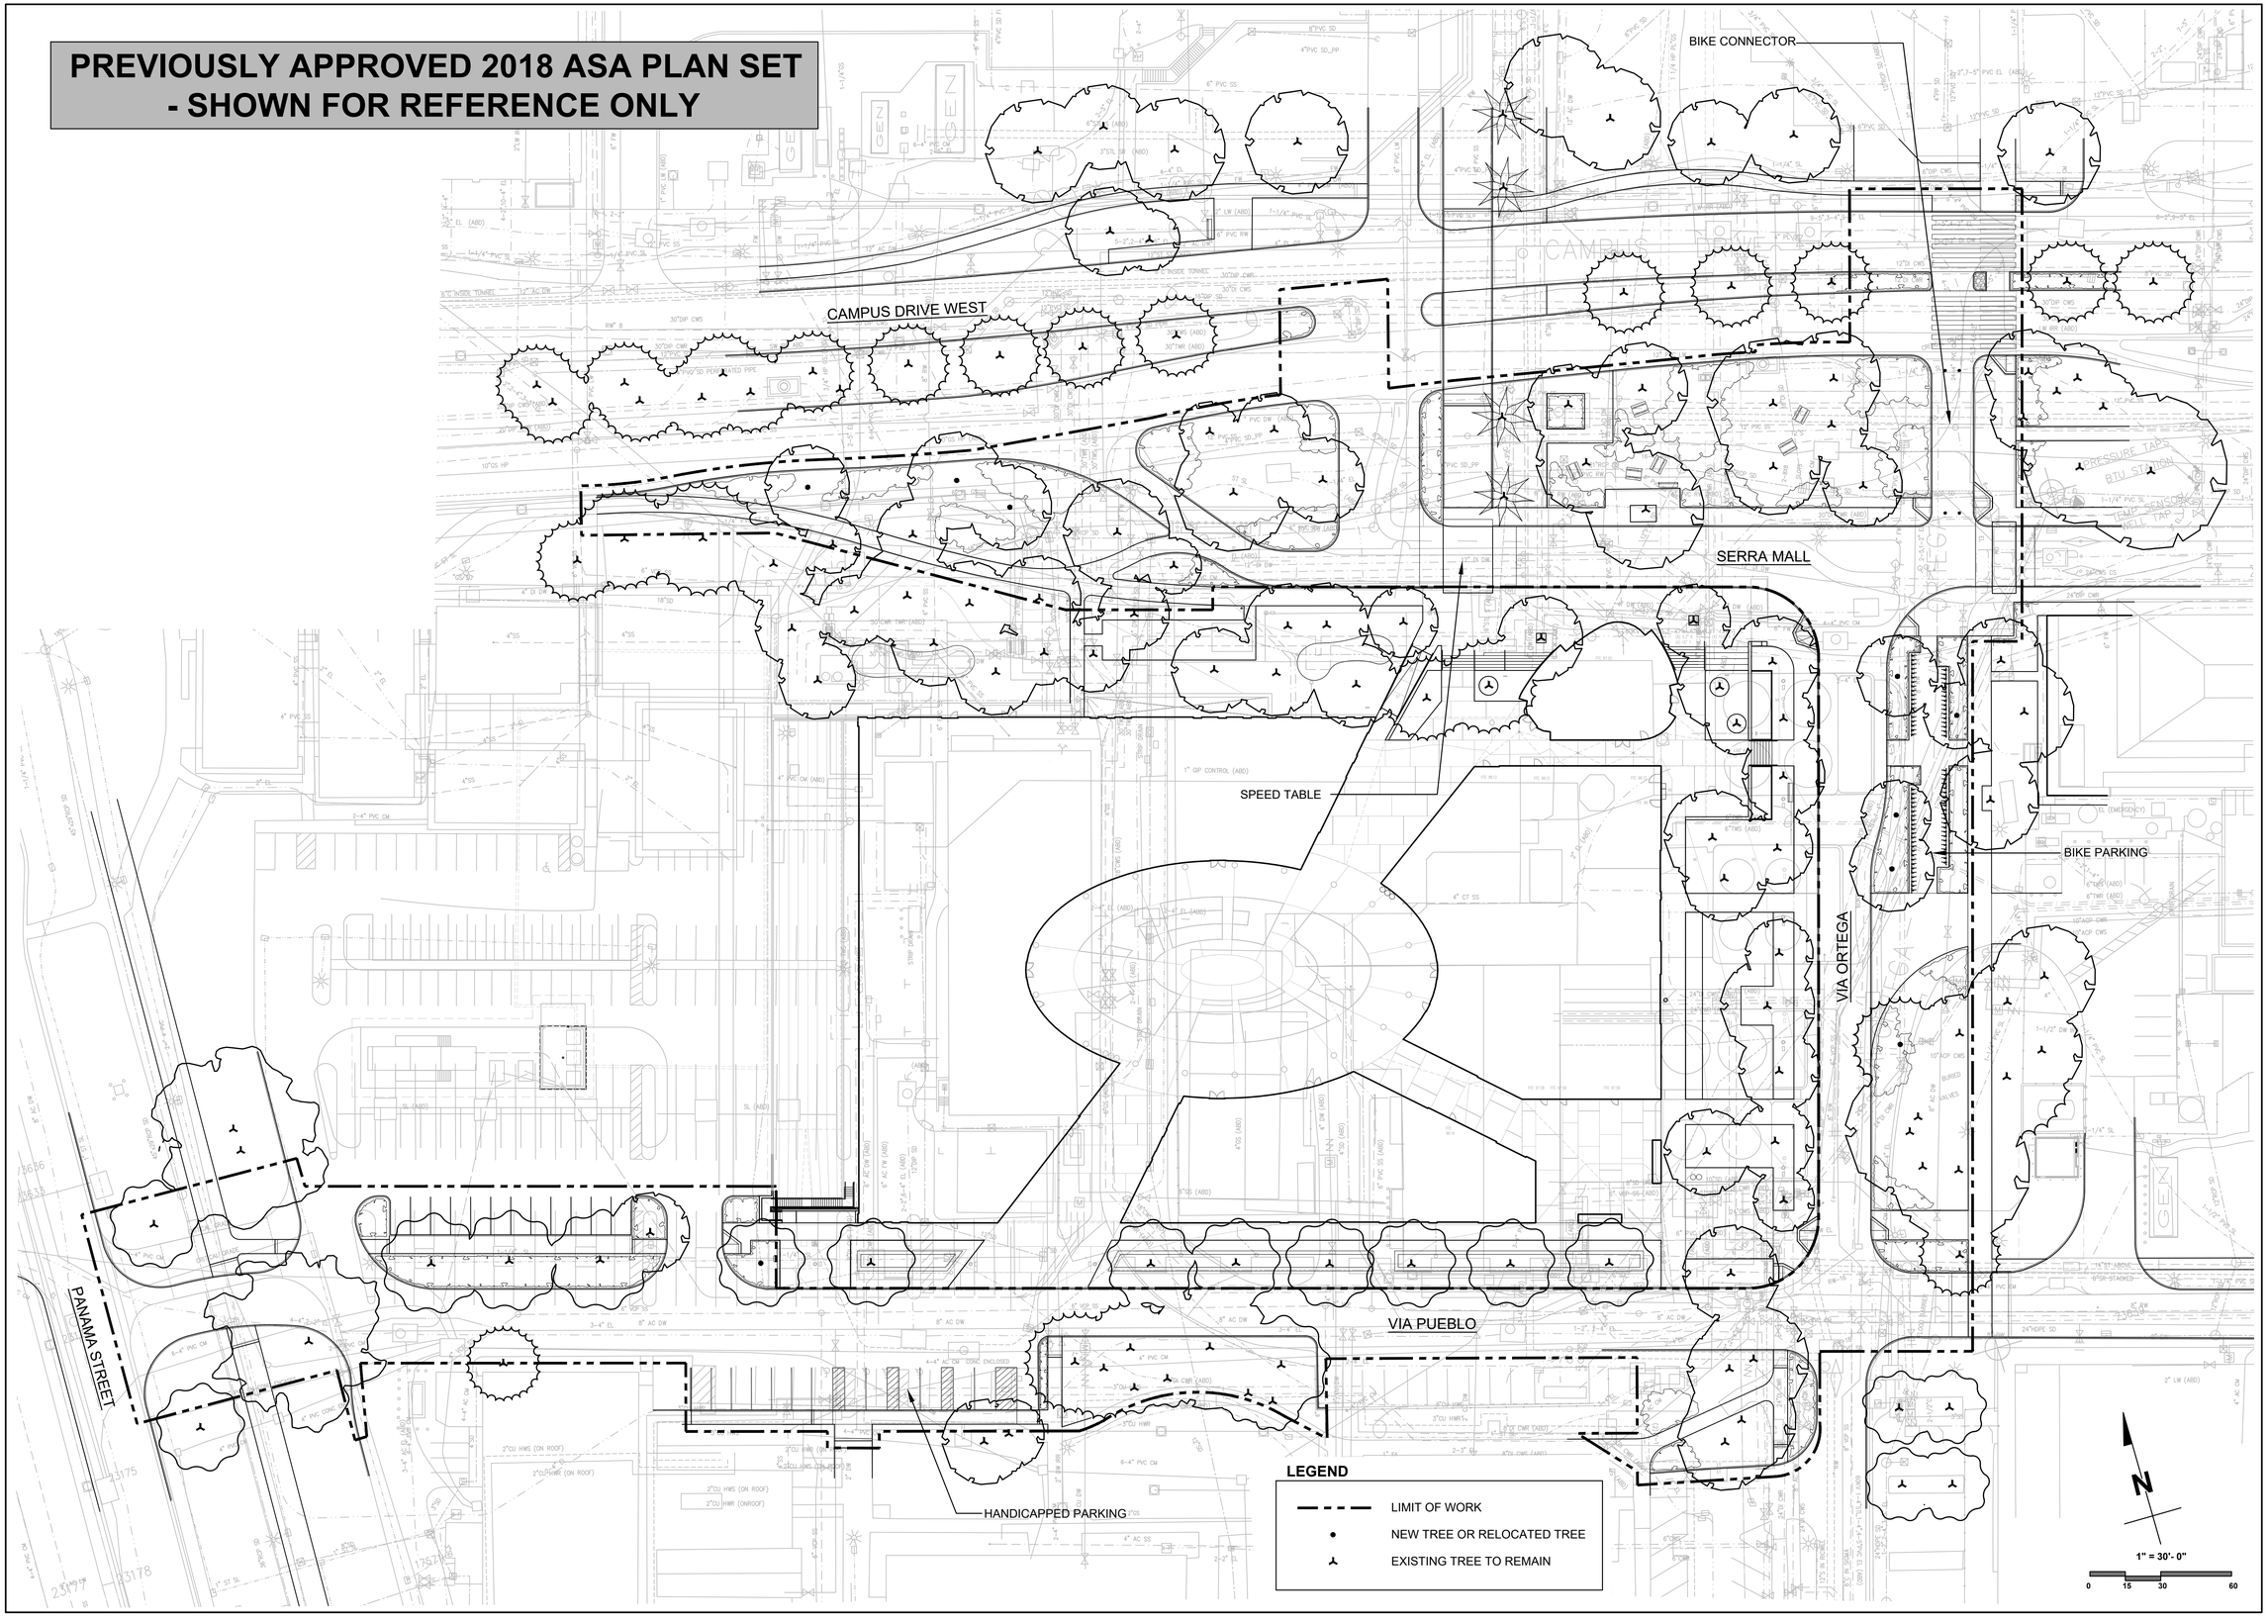



*Sebastian*
*&*
*Associates*

*Landscape Architects, Planners*

305 North Coast Highway Suite T
Laguna Beach, CA 92651
Tel: 949.497.4549


# VIA ORTEGA NORTH

Stanford University

## ILLUSTRATIVE LANDSCAPE PLAN


| Δ | DATE | REVISIONS |
|---|---|---|
| | | |
| | | |
| | | |
| | | |
| | | |
| | | |

| | |
|---|---|
| DATE: | 19 MARCH 2018 |
| SCALE: | 1" = 30'- 0" |
| JOB #: | STA - 15010 |
| DRAWN: | J.F. |
| CHECKED: | S.S. |
| TITLE: | ILLUSTRATIVE LANDSCAPE PLAN |
| SHEET NO.: | L-1.1A |

| TAG # | COMMON NAME | BOTANICAL NAME | DBH (inches) | HT (feet) | Condition (excellent, good, fair, poor, very poor) | Canopy Spread (feet) | Proposed Action |
|---|---|---|---|---|---|---|---|
| AI10A 65 | Coast Live Oak | Quercus agrifolia | 9 | 25 | good | 18 | Protect in place |
| AI10A 69 | Coast Live Oak | Quercus agrifolia | 23 | 45 | good | 50 | Protect in place |
| AI10A 70 | Incense Cedar | Calocedrus decurrens | 7 | 18 | fair | 12 | Protect in place |
| AI10A 71 | Coast Live Oak | Quercus agrifolia | 5 | 12 | good | 15 | Relocate |
| AI10A 72 | Coast Live Oak | Quercus agrifolia | 6 | 15 | good | 12 | Relocate |
| AI10A 73 | Coast Live Oak | Quercus agrifolia | 5 | 15 | good | 12 | Protect in place |
| AI10A 74 | Coast Live Oak | Quercus agrifolia | 26 | 40 | good | 50 | Protect in place |
| AI10A 75 | Coast Live Oak | Quercus agrifolia | 7 | 15 | good | 12 | Protect in place |
| AH10B 169 | Coast live oak | Quercus agrifolia | 50 | 65 | fair | 50 | Remove |
| AH10B 170 | Coast live oak | Quercus agrifolia | 5 | 10 | good | 8 | Protect in place |
| AH10B 172 | Coast live oak | Quercus agrifolia | 4 | 10 | good | 8 | Protect in place |
| AH10B 173 | Coast live oak | Quercus agrifolia | 13 | 20 | fair | 20 | Protect in place |
| AH10B 175 | Coast live oak | Quercus agrifolia | 23 | 30 | good | 40 | Protect in place |
| AH10B 176 | Coast live oak | Quercus agrifolia | 16 | 25 | good | 30 | Protect in place |
| AH10B 178 | Coast live oak | Quercus agrifolia | 4 | 10 | good | 6 | Protect in place |
| AH10B 180 | Coast live oak | Quercus agrifolia | 24 | 35 | good | 45 | Approval for Removal Sought with this Application |
| AH10B 181 | Coast live oak | Quercus agrifolia | 16 | 35 | good | 40 | Protect in place |
| AH10B 182 | Coast live oak | Quercus agrifolia | 5 | 15 | good | 10 | Protect in place |
| AH10B 183 | Canary Island Palm | Phoenix canariensis | 24 | 42 | good | 25 | Removed under Code Exemption C16-4(a) |
| AH10B 184 | Canary Island Palm | Phoenix canariensis | 24 | 38 | good | 25 | Protect in place |
| AH10B 185 | Coast live oak | Quercus agrifolia | 13 | 25 | good | 20 | Relocate |
| AH10B 186 | Valley oak | Quercus lobata | 10 | 30 | good | 25 | Protect in place |
| AI09C 188 | California Sycamore | Platanus racemosa | 7 | 30 | fair | 12 | Protect in place |
| AI09C 108 | Blue Gum | Eucalyptus globulus | 37 | 75 | fair | 45 | Protect in place |
| AI09C 110 | Evergreen Ash | Fraxinus uhdei | 12 | 25 | fair | 20 | Protect in place |
| AI09C 111 | Evergreen Ash | Fraxinus uhdei | 21 | 35 | good | 30 | Protect in place |
| AI09C 112 | Evergreen Ash | Fraxinus uhdei | 15 | 30 | fair | 20 | Protect in place |
| AI09C 113 | Carob | Ceratonia siliqua | 10 | 15 | good | 16 | Protect in place |
| AI09C 114 | Evergreen Ash | Fraxinus uhdei | 16 | 30 | fair | 25 | Remove |
| AI09C 122 | Aleppo Pine | Pinus halepensis | 21 | 30 | poor | 27 | Removed under separate County authorization |
| AI09C 123 | Aleppo Pine | Pinus halepensis | 28 | 50 | good | 35 | Protect in place |
| AI09C 124 | Aleppo Pine | Pinus halepensis | 25 | 50 | good | 35 | Protect in place |
| AI09C 125 | Aleppo Pine | Pinus halepensis | 24 | 50 | good | 28 | Protect in place |
| AI09C 126 | Aleppo Pine | Pinus halepensis | 30 | 50 | good | 25 | Removed under separate County authorization |
| AI09C 127 | Lemon Bottlebrush | Callistemon citrinus | 5 | 10 | fair | | Protect in place |
| AI09C 129 | Lemon Bottlebrush | Callistemon citrinus | 8 | 10 | fair | | Protect in place |
| AI09C 130 | Lemon Bottlebrush | Callistemon citrinus | 2 | 10 | fair | | Protect in place |
| AI09C 131 | Coast live oak | Quercus agrifolia | 6 | 18 | good | | Protect in place |
| AI09C 132 | Coast live oak | Quercus agrifolia | 33 | 50 | good | 45 | Protect in place |
| AI09C 134 | Lemon Bottlebrush | Callistemon citrinus | 7 | 10 | fair | | Protect in place |
| AI09C 136 | European white birch | Betula pendula | 7 | 25 | fair | 10 | Protect in place |
| AI09C 137 | European white birch | Betula pendula | 9 | 30 | good | 25 | Protect in place |
| AH09D 15 | Coast live oak | Quercus agrifolia | 10 | 15 | fair | 10 | Protect in place |
| AH09D 16 | Coast live oak | Quercus agrifolia | 34 | 35 | fair | 40 | Protect in place |
| AH09D 19 | Coast live oak | Quercus agrifolia | 27 | 40 | fair | 40 | Removed under Code Exemption C16-4(a) |
| AH09D 20 | Valley oak | Quercus lobata | 34 | 40 | good | 40 | Removed under Code Exemption C16-4(a) |
| AH09D 43 | Coast live oak | Quercus agrifolia | 5 | 10 | good | 8 | Protect in place |
| AH09D 46 | Coast live oak | Quercus agrifolia | 58 | 45 | good | 60 | Protect in place |
| AH09D 47 | Coast live oak | Quercus agrifolia | 4 | 10 | good | | Protect in place |
| AH09D 49 | Coast live oak | Quercus agrifolia | 18 | 40 | good | 35 | Protect in place |
| AH09D 54 | Blue atlas cedar | Cedrus atlantica 'Glauca' | 5 | 20 | good | 8 | Protect in place |
| AH09D 128 | Stone pine | Pinus pinea | 2 | 10 | good | 6 | Relocate |
| AH09D 129 | Stone pine | Pinus pinea | 2 | 10 | good | 6 | Protect in place |

**LEGEND**

- EXISTING TREE TO REMAIN
- EXISTING TREE TO BE REMOVED
- EXISTING TREE TO BE RELOCATED
- EXISTING TREE TO BE REMOVED UNDER CODE EXEMPTION C16-4(a) OR UNDER SEPARATE COUNTY AUTHORIZATION

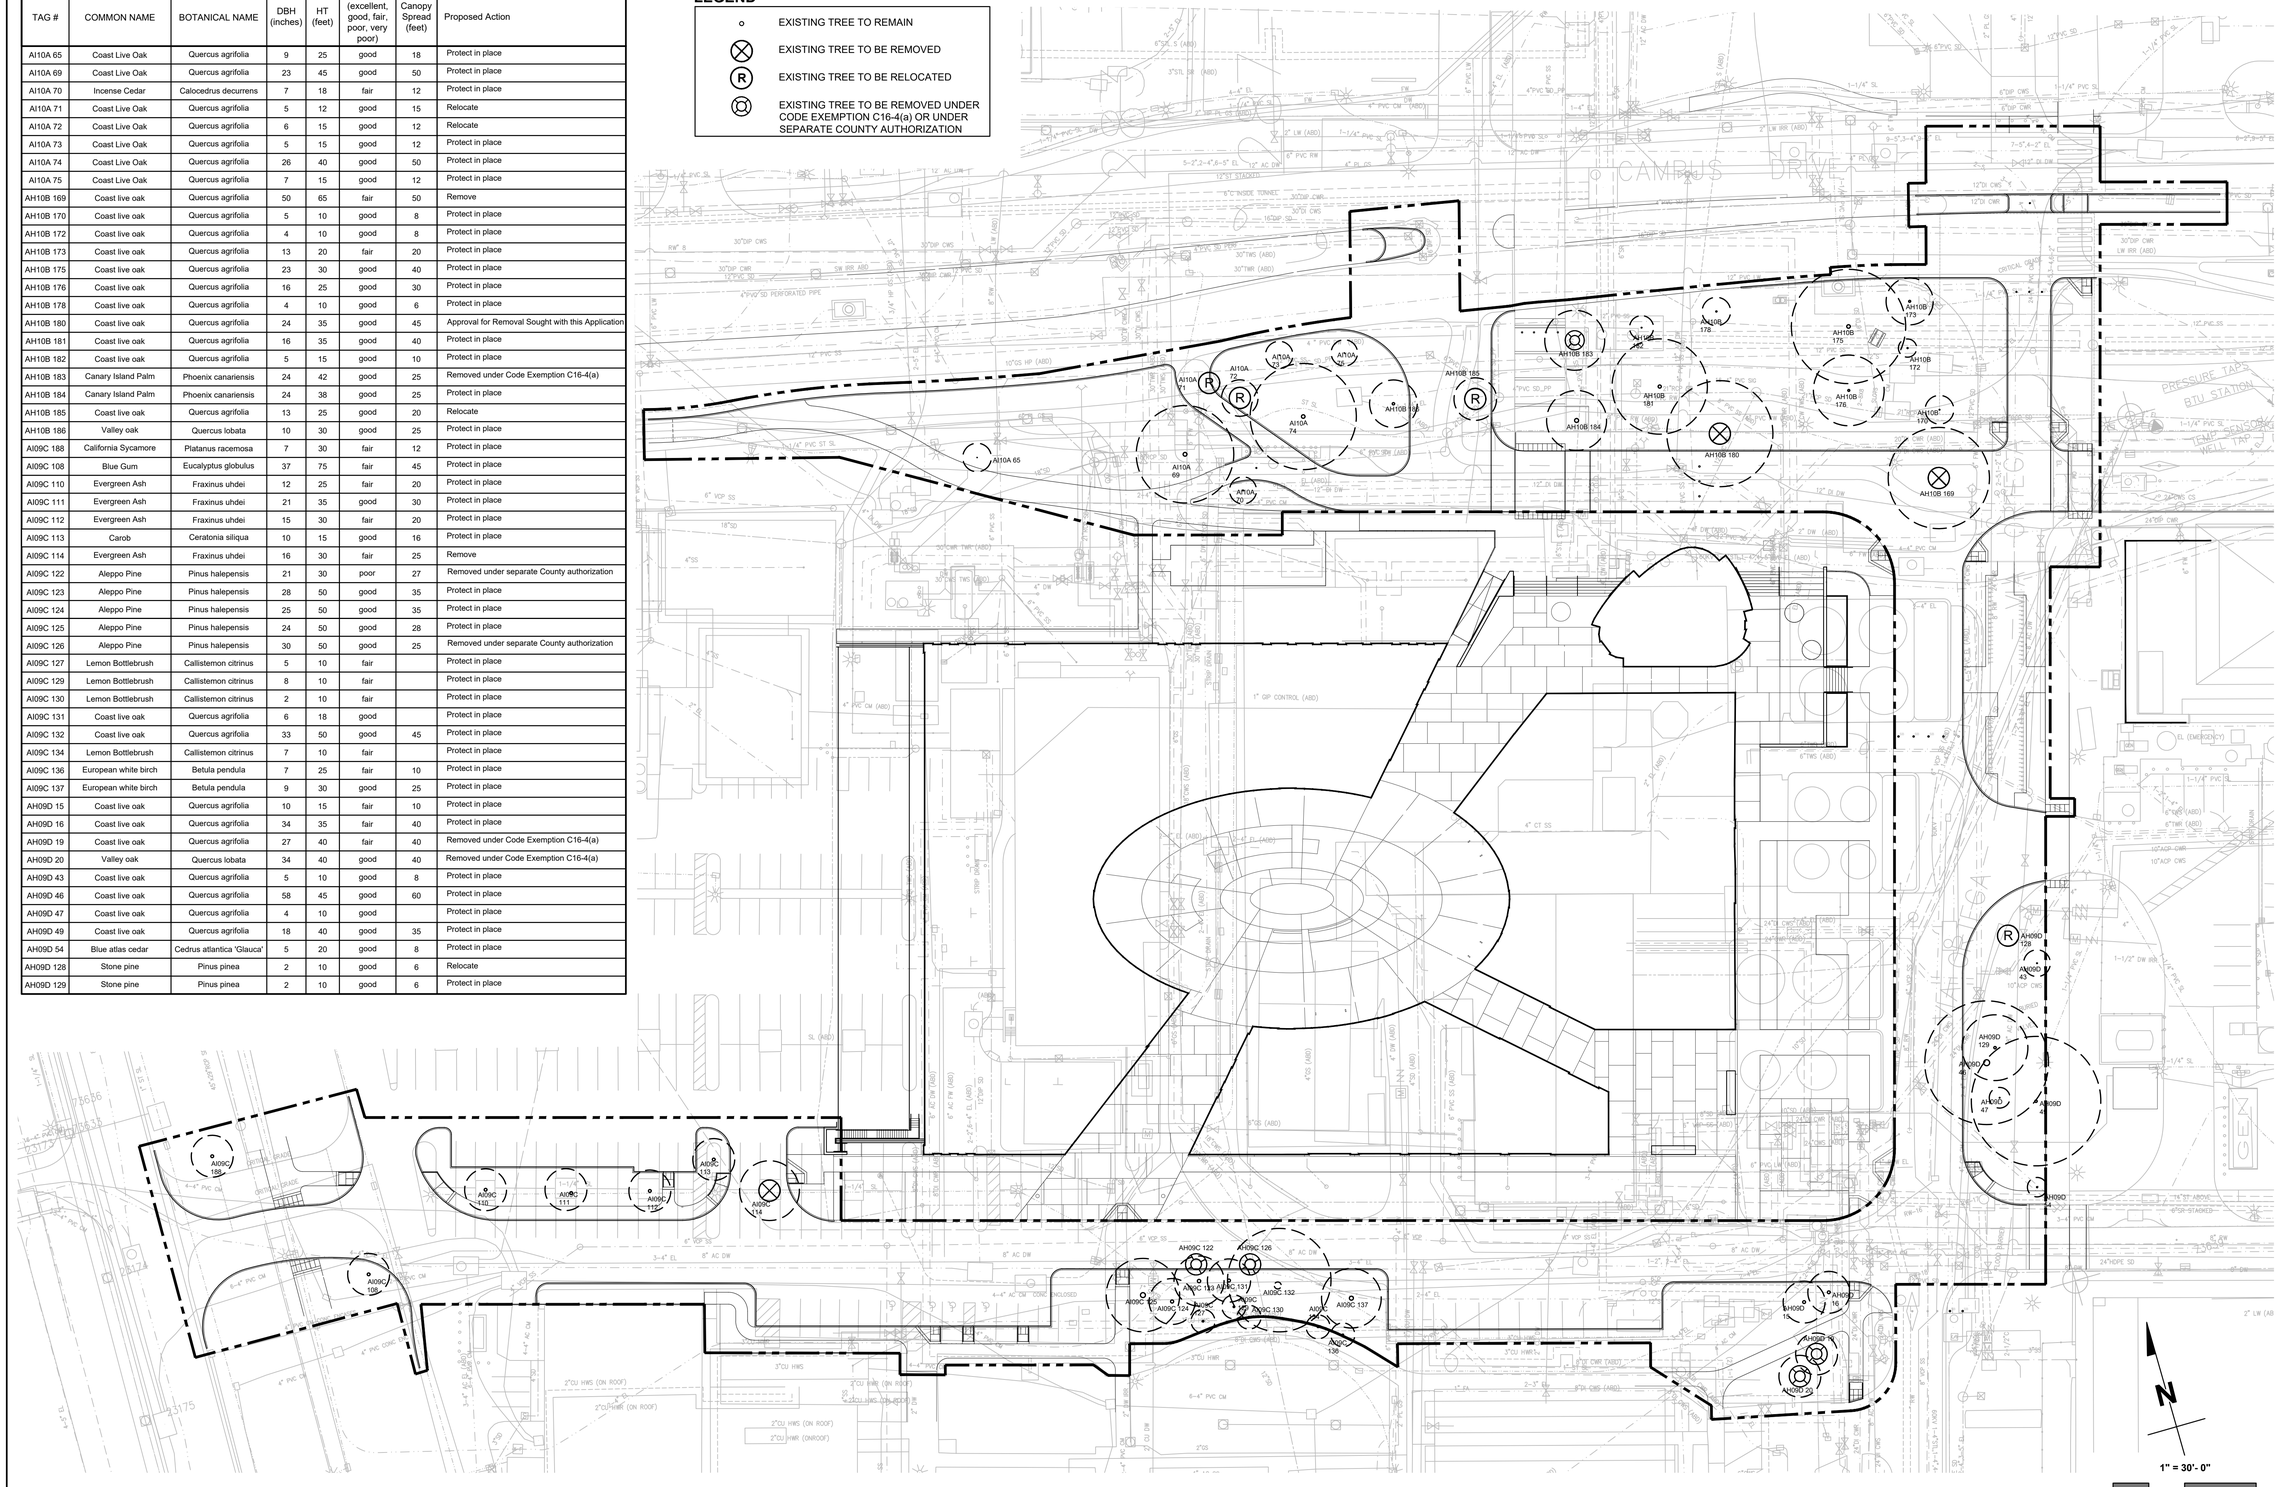



*Sebastian*
*&*
*Associates*

*Landscape Architects, Planners*

305 North Coast Highway Suite T
Laguna Beach, CA 92651
Tel: 949.497.4549


# VIA ORTEGA NORTH

Stanford University

TREE DISPOSITION PLAN

| Δ | DATE | REVISIONS |
|---|---|---|
| | | |
| | | |
| | | |
| | | |
| | | |
| | | |


| | |
|---|---|
| DATE: | 7 JULY 2021 |
| SCALE: | 1" = 30'- 0" |
| JOB #: | STA - 15010 |
| DRAWN: | M.T. |
| CHECKED: | S.S. |
| TITLE: | TREE DISPOSITION PLAN |
| SHEET NO.: | L-2.1 |

# PREVIOUSLY APPROVED 2018 ASA PLAN SET - SHOWN FOR REFERENCE ONLY

| TAG # | COMMON NAME | BOTANICAL NAME | DBH (inches) | HT (feet) | Condition (excellent, good, fair, poor, very poor) | Canopy Spread (feet) | Proposed Action |
|---|---|---|---|---|---|---|---|
| AI10A 65 | Coast Live Oak | Quercus agrifolia | 9 | 25 | good | 18 | Protect in place |
| AI10A 69 | Coast Live Oak | Quercus agrifolia | 23 | 45 | good | 50 | Protect in place |
| AI10A 70 | Incense Cedar | Calocedrus decurrens | 7 | 18 | fair | 12 | Protect in place |
| AI10A 71 | Coast Live Oak | Quercus agrifolia | 5 | 12 | good | 15 | Relocate |
| AI10A 72 | Coast Live Oak | Quercus agrifolia | 6 | 15 | good | 12 | Relocate |
| AI10A 73 | Coast Live Oak | Quercus agrifolia | 5 | 15 | good | 12 | Protect in place |
| AI10A 74 | Coast Live Oak | Quercus agrifolia | 26 | 40 | good | 50 | Protect in place |
| AI10A 75 | Coast Live Oak | Quercus agrifolia | 7 | 15 | good | 12 | Protect in place |
| AH10B 169 | Coast live oak | Quercus agrifolia | 50 | 65 | fair | 50 | Remove |
| AH10B 170 | Coast live oak | Quercus agrifolia | 5 | 10 | good | 8 | Protect in place |
| AH10B 172 | Coast live oak | Quercus agrifolia | 4 | 10 | good | 8 | Protect in place |
| AH10B 173 | Coast live oak | Quercus agrifolia | 13 | 20 | fair | 20 | Protect in place |
| AH10B 175 | Coast live oak | Quercus agrifolia | 23 | 30 | good | 40 | Protect in place |
| AH10B 176 | Coast live oak | Quercus agrifolia | 16 | 25 | good | 30 | Protect in place |
| AH10B 178 | Coast live oak | Quercus agrifolia | 4 | 10 | good | 6 | Protect in place |
| AH10B 180 | Coast live oak | Quercus agrifolia | 24 | 35 | good | 45 | Protect in place |
| AH10B 181 | Coast live oak | Quercus agrifolia | 16 | 35 | good | 40 | Protect in place |
| AH10B 182 | Coast live oak | Quercus agrifolia | 5 | 15 | good | 10 | Protect in place |
| AH10B 183 | Canary Island Palm | Phoenix canariensis | 24 | 42 | good | 25 | Protect in place |
| AH10B 184 | Canary Island Palm | Phoenix canariensis | 24 | 38 | good | 25 | Protect in place |
| AH10B 185 | Coast live oak | Quercus agrifolia | 13 | 25 | good | 20 | Remove |
| AH10B 186 | Valley oak | Quercus lobata | 10 | 30 | good | 25 | Protect in place |
| AI09C 188 | California Sycamore | Platanus racemosa | 7 | 30 | fair | 12 | Protect in place |
| AI09C 108 | Blue Gum | Eucalyptus globulus | 37 | 75 | fair | 45 | Protect in place |
| AI09C 110 | Evergreen Ash | Fraxinus uhdei | 12 | 25 | fair | 20 | Protect in place |
| AI09C 111 | Evergreen Ash | Fraxinus uhdei | 21 | 35 | good | 30 | Protect in place |
| AI09C 112 | Evergreen Ash | Fraxinus uhdei | 15 | 30 | fair | 20 | Protect in place |
| AI09C 113 | Carob | Ceratonia siliqua | 10 | 15 | good | 16 | Protect in place |
| AI09C 114 | Evergreen Ash | Fraxinus uhdei | 16 | 30 | fair | 25 | Remove |
| AI09C 123 | Aleppo Pine | Pinus halepensis | 28 | 50 | good | 35 | Protect in place |
| AI09C 124 | Aleppo Pine | Pinus halepensis | 25 | 50 | good | 35 | Protect in place |
| AI09C 125 | Aleppo Pine | Pinus halepensis | 24 | 50 | good | 28 | Protect in place |
| AI09C 127 | Lemon Bottlebrush | Callistemon citrinus | 5 | 10 | fair | | Protect in place |
| AI09C 129 | Lemon Bottlebrush | Callistemon citrinus | 8 | 10 | fair | | Protect in place |
| AI09C 130 | Lemon Bottlebrush | Callistemon citrinus | 2 | 10 | fair | | Protect in place |
| AI09C 131 | Coast live oak | Quercus agrifolia | 6 | 18 | good | | Protect in place |
| AI09C 132 | Coast live oak | Quercus agrifolia | 33 | 50 | good | 45 | Protect in place |
| AI09C 134 | Lemon Bottlebrush | Callistemon citrinus | 7 | 10 | fair | | Protect in place |
| AI09C 136 | European white birch | Betula pendula | 7 | 25 | fair | 10 | Protect in place |
| AI09C 137 | European white birch | Betula pendula | 9 | 30 | good | 25 | Protect in place |
| AH09D 15 | Coast live oak | Quercus agrifolia | 10 | 15 | fair | 10 | Protect in place |
| AH09D 16 | Coast live oak | Quercus agrifolia | 34 | 35 | fair | 40 | Protect in place |
| AH09D 19 | Coast live oak | Quercus agrifolia | 27 | 40 | fair | 40 | Protect in place |
| AH09D 20 | Valley oak | Quercus lobata | 34 | 40 | good | 40 | Protect in place |
| AH09D 43 | Coast live oak | Quercus agrifolia | 5 | 10 | good | 8 | Protect in place |
| AH09D 46 | Coast live oak | Quercus agrifolia | 58 | 45 | good | 60 | Protect in place |
| AH09D 47 | Coast live oak | Quercus agrifolia | 4 | 10 | good | | Protect in place |
| AH09D 49 | Coast live oak | Quercus agrifolia | 18 | 40 | good | 35 | Protect in place |
| AH09D 54 | Blue atlas cedar | Cedrus atlantica 'Glauca' | 5 | 20 | good | 8 | Protect in place |
| AH09D 128 | Stone pine | Pinus pinea | 2 | 10 | good | 6 | Relocate |
| AH09D 129 | Stone pine | Pinus pinea | 2 | 10 | good | 6 | Protect in place |

**LEGEND**

- EXISTING TREE TO REMAIN
- EXISTING TREE TO BE REMOVED
- EXISTING TREE TO BE RELOCATED

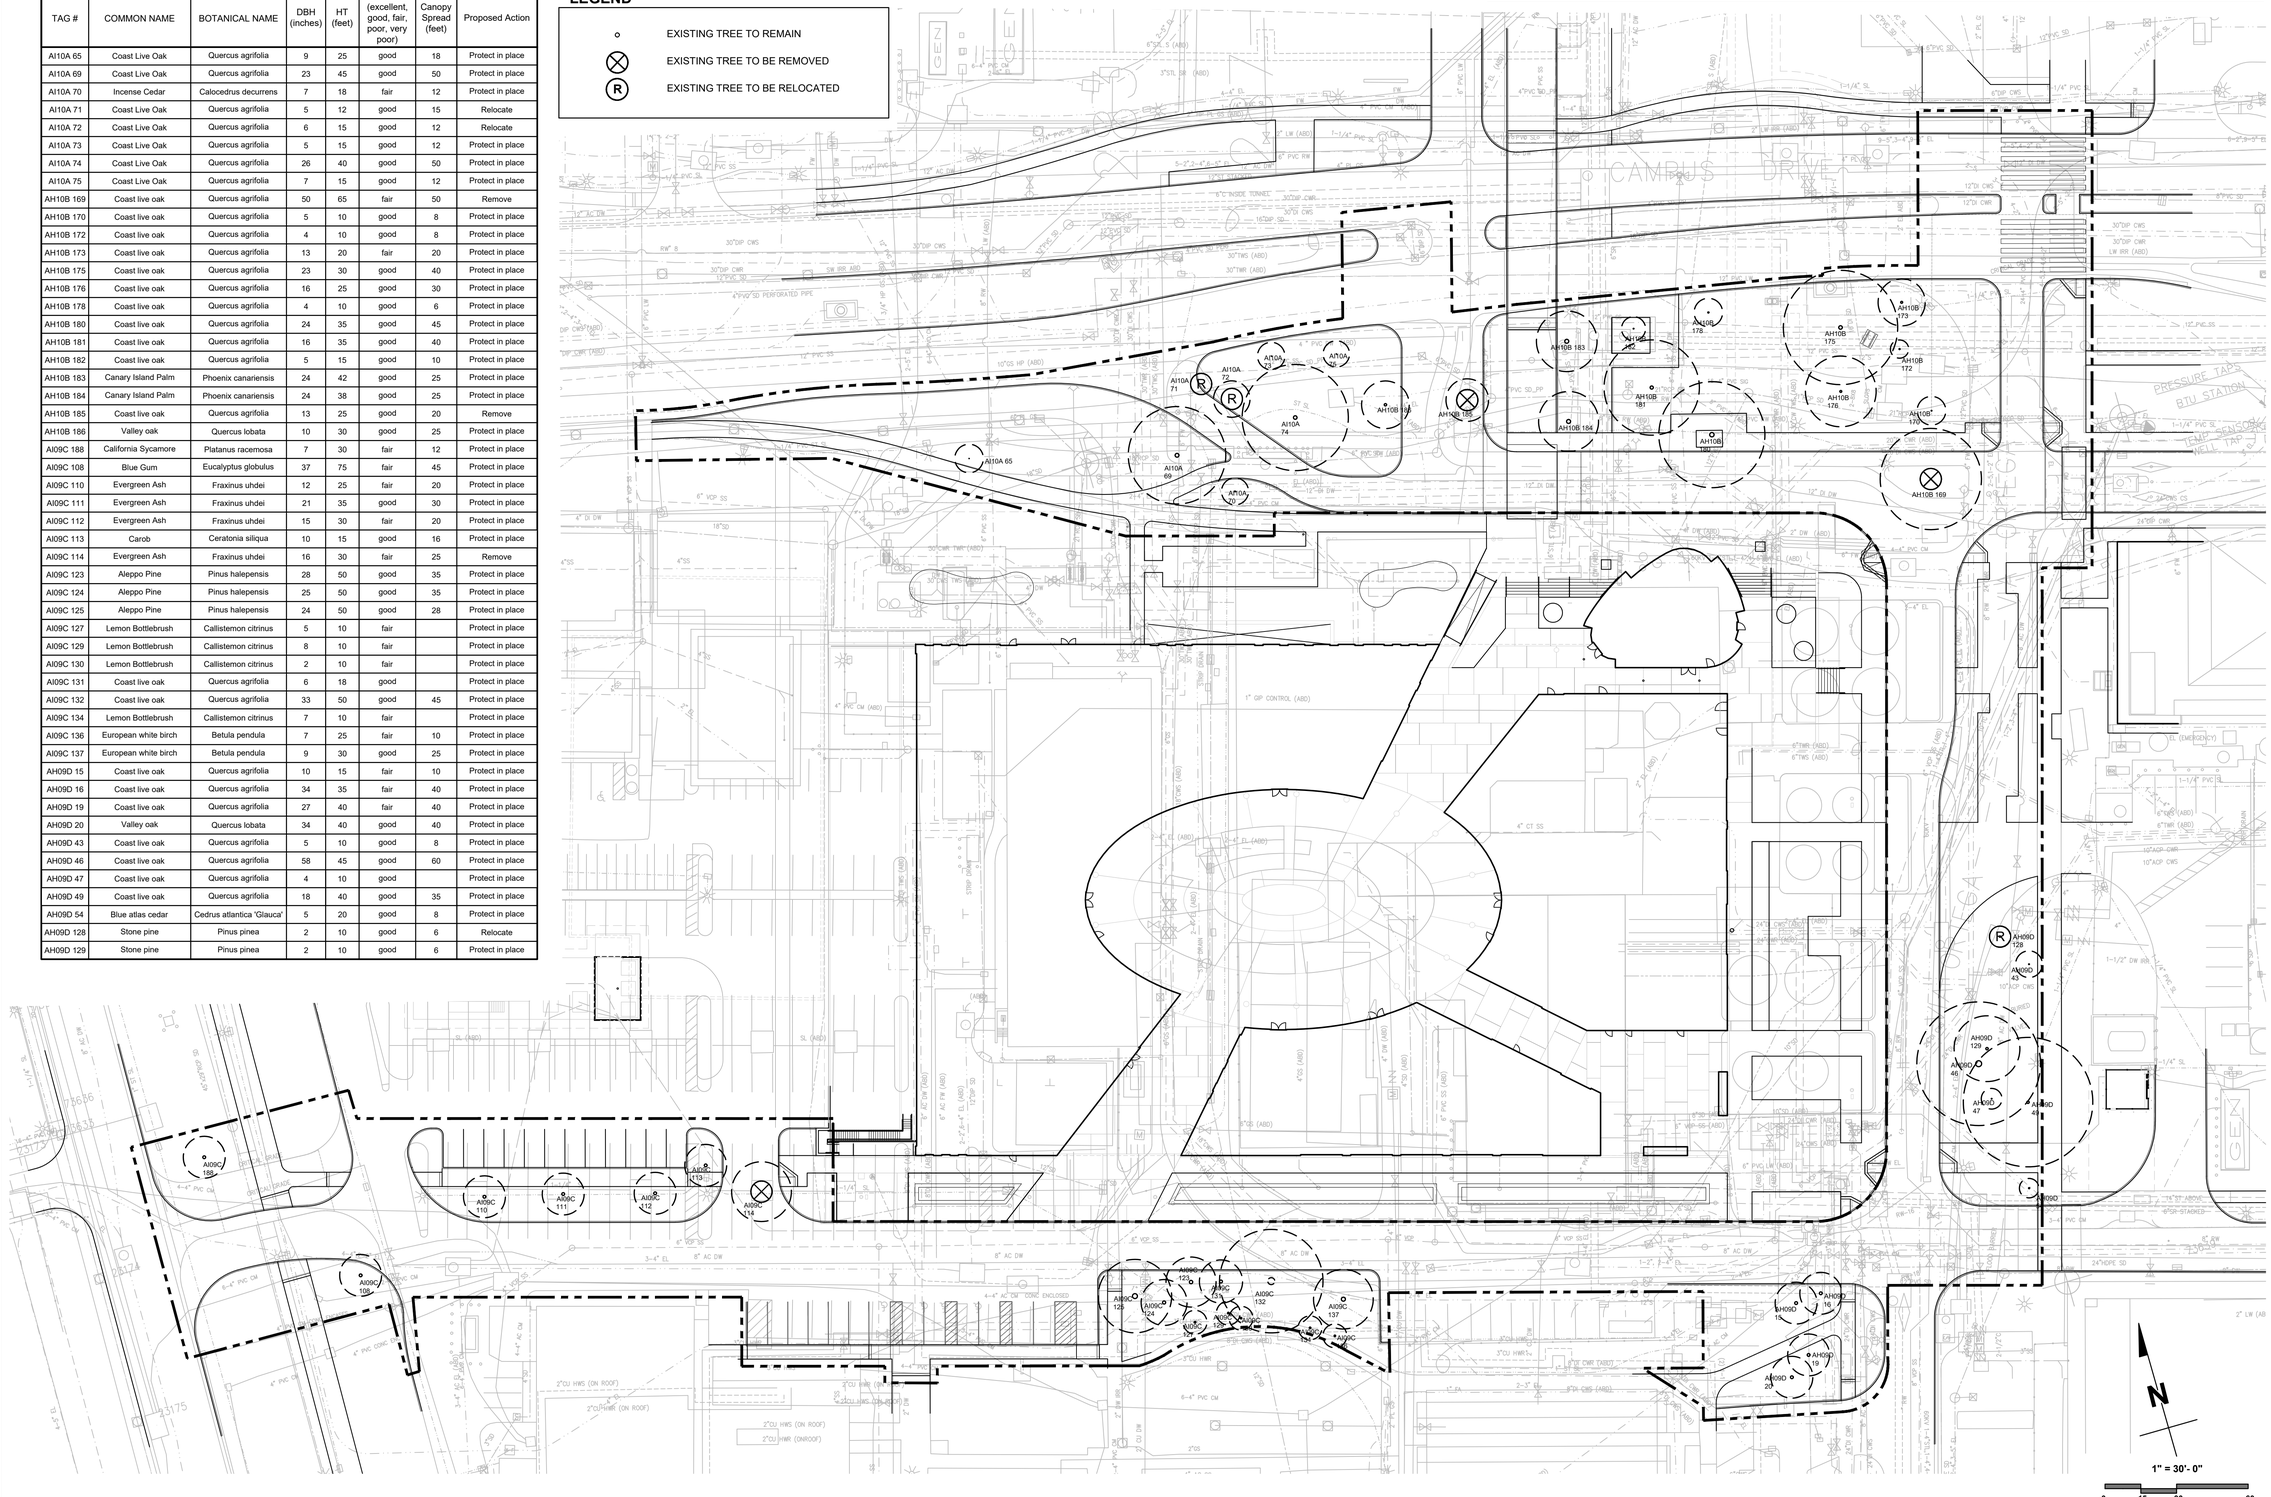



*Sebastian*
*&*
*Associates*

*Landscape Architects, Planners*

305 North Coast Highway Suite T
Laguna Beach, CA 92651
Tel: 949.497.4549


# VIA ORTEGA NORTH

Stanford University

## TREE DISPOSITION PLAN

| Δ | DATE | REVISIONS |
|---|---|---|
| | | |

| | |
|---|---|
| DATE: | 19 MARCH 2018 |
| SCALE: | 1" = 30'- 0" |
| JOB #: | STA - 15010 |
| DRAWN: | J.F. |
| CHECKED: | S.S. |
| TITLE: | TREE DISPOSITION PLAN |
| SHEET NO.: | L-2.1A |

LEGEND

| EXISTING | FIXTURE | PROPOSED |
|---|---|---|
| H | PATH FIXTURE - HOLOPHANE ON 10' POLE - STANFORD STANDARD | H |
| G | GLOBE FIXTURE | |
| SG | SPECIAL GLOBE FIXTURE | |
| I | INTERSECTION FIXTURE - SERRA | I |
| C | CROSSING FIXTURE | |


*Sebastian*
*&*
*Associates*

*Landscape Architects, Planners*

305 North Coast Highway Suite T
Laguna Beach, CA 92651
Tel: 949.497.4549


# VIA ORTEGA NORTH

Stanford University

PRELIMINARY LIGHTING PLAN

| Δ | DATE | REVISIONS |
|---|---|---|
| | | |

| | |
|---|---|
| DATE: | 7 JULY 2021 |
| SCALE: | 1" = 30'- 0" |
| JOB #: | STA - 15010 |
| DRAWN: | M.T. |
| CHECKED: | S.S. |
| TITLE: | PRELIMINARY LIGHTING PLAN |
| SHEET NO.: | L-3.1 |

1" = 30'- 0"

0 15 30 60

# PREVIOUSLY APPROVED 2018 ASA PLAN SET - SHOWN FOR REFERENCE ONLY

LEGEND

| EXISTING | FIXTURE | PROPOSED |
|---|---|---|
| H | PATH FIXTURE - HOLOPHANE ON 10' POLE - STANFORD STANDARD | H |
| G | GLOBE FIXTURE | |
| SG | SPECIAL GLOBE FIXTURE | |
| I | INTERSECTION FIXTURE - SERRA | I |
| C | CROSSING FIXTURE | |


*Sebastian*
*&*
*Associates*

*Landscape Architects, Planners*

305 North Coast Highway Suite T
Laguna Beach, CA 92651
Tel: 949.497.4549


# VIA ORTEGA NORTH

Stanford University

PRELIMINARY LIGHTING PLAN

| Δ | DATE | REVISIONS |
|---|---|---|
| | | |
| | | |
| | | |
| | | |
| | | |
| | | |

| | |
|---|---|
| DATE: | 19 MARCH 2018 |
| SCALE: | 1" = 30'- 0" |
| JOB #: | STA - 15010 |
| DRAWN: | J.F. |
| CHECKED: | S.S. |
| TITLE: | PRELIMINARY LIGHTING PLAN |
| SHEET NO.: | L-3.1A |

N

1" = 30'- 0"

0 15 30 60