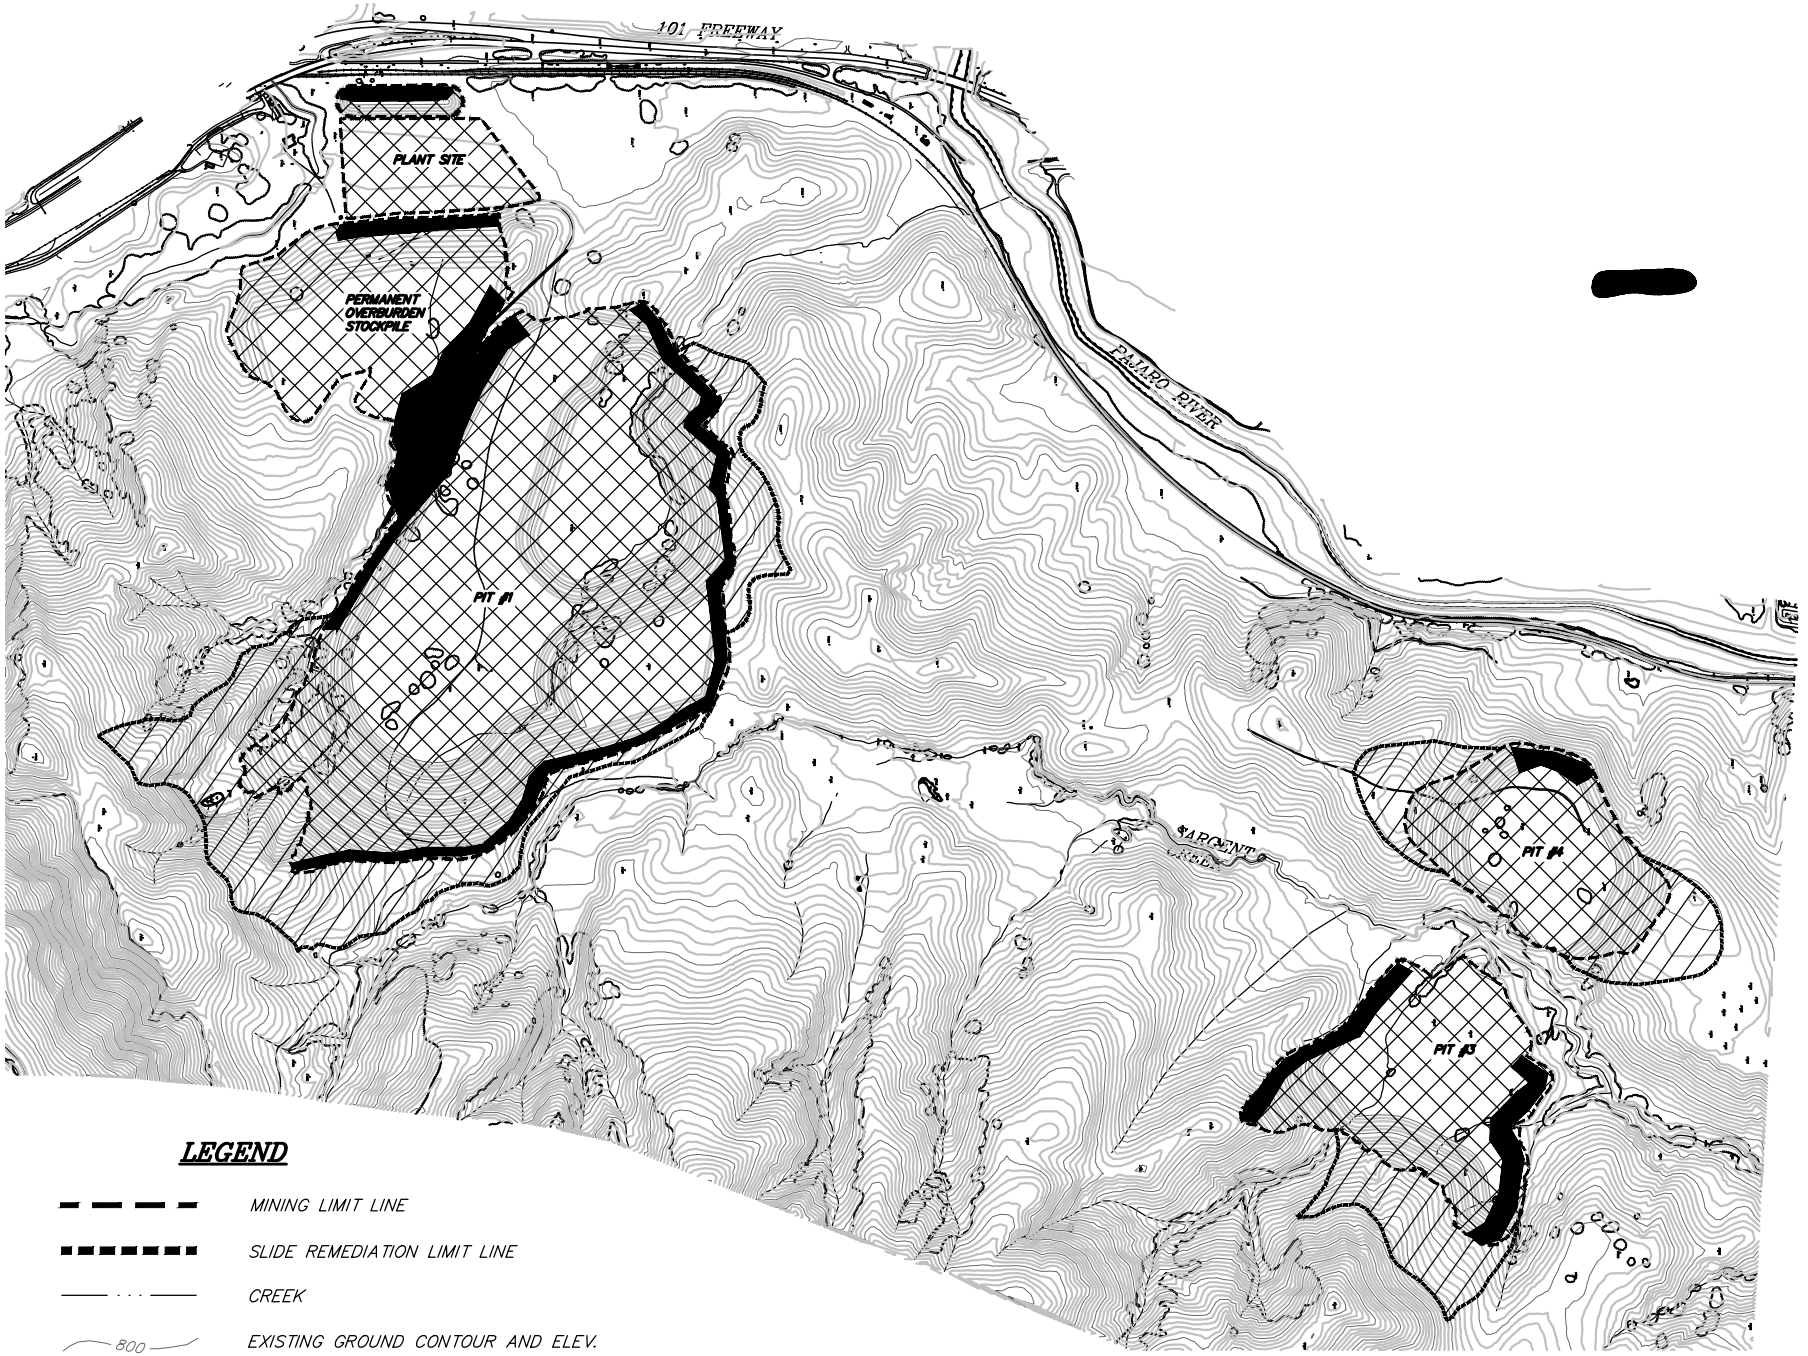

LEGEND

- MINING LIMIT LINE
- SLIDE REMEDIATION LIMIT LINE
- CREEK
- 800 — EXISTING GROUND CONTOUR AND ELEV.
- AREA TO BE REVEGETATED
- ADDITIONAL AREA TO BE REVEGETATED IF EXCAVATED DUE TO SLIDE POTENTIAL

CONTOUR INTERVAL: 10'

GRAPHIC SCALE

1200 0 600 1200 2400

1 inch = 1200ft.

triad/holmes assoc
civil engineering
land surveying
MAMMOTH LAKES
BISHOP
REDWOOD CITY
SAN LUIS OBISPO

PREPARED & SUBMITTED BY:

DATE:

Copyright (C) 2015 by Triad/Holmes Associates
All Rights Reserved. This Document is Intended Only for Use on the Project Specified in the Title Block. Any Reproduction of this Document or Portions of this Document, Without the Expressed Written Consent of Triad/Holmes, is Prohibited.

REVISIONS:	BY:

PREPARED FOR:

VERNE FREEMAN
894 SAN ANTONIO RD
PALO ALTO, CA 94303

SARGENT RANCH QUARRY
REVEGETATION PLAN

DATE	12/01/2020
SCALE	AS SHOWN
DRAWN	SCR
JOB No.	01.4020
DWG	FIGURE 23

Z:\01 Mammoth\4020 Sargent Ranch\Local\Improvement Plans\Plan Set #4\Fig 23 Revegetation Plan.dwg Dec 01,2020 - 1:03pm, mpavlosky