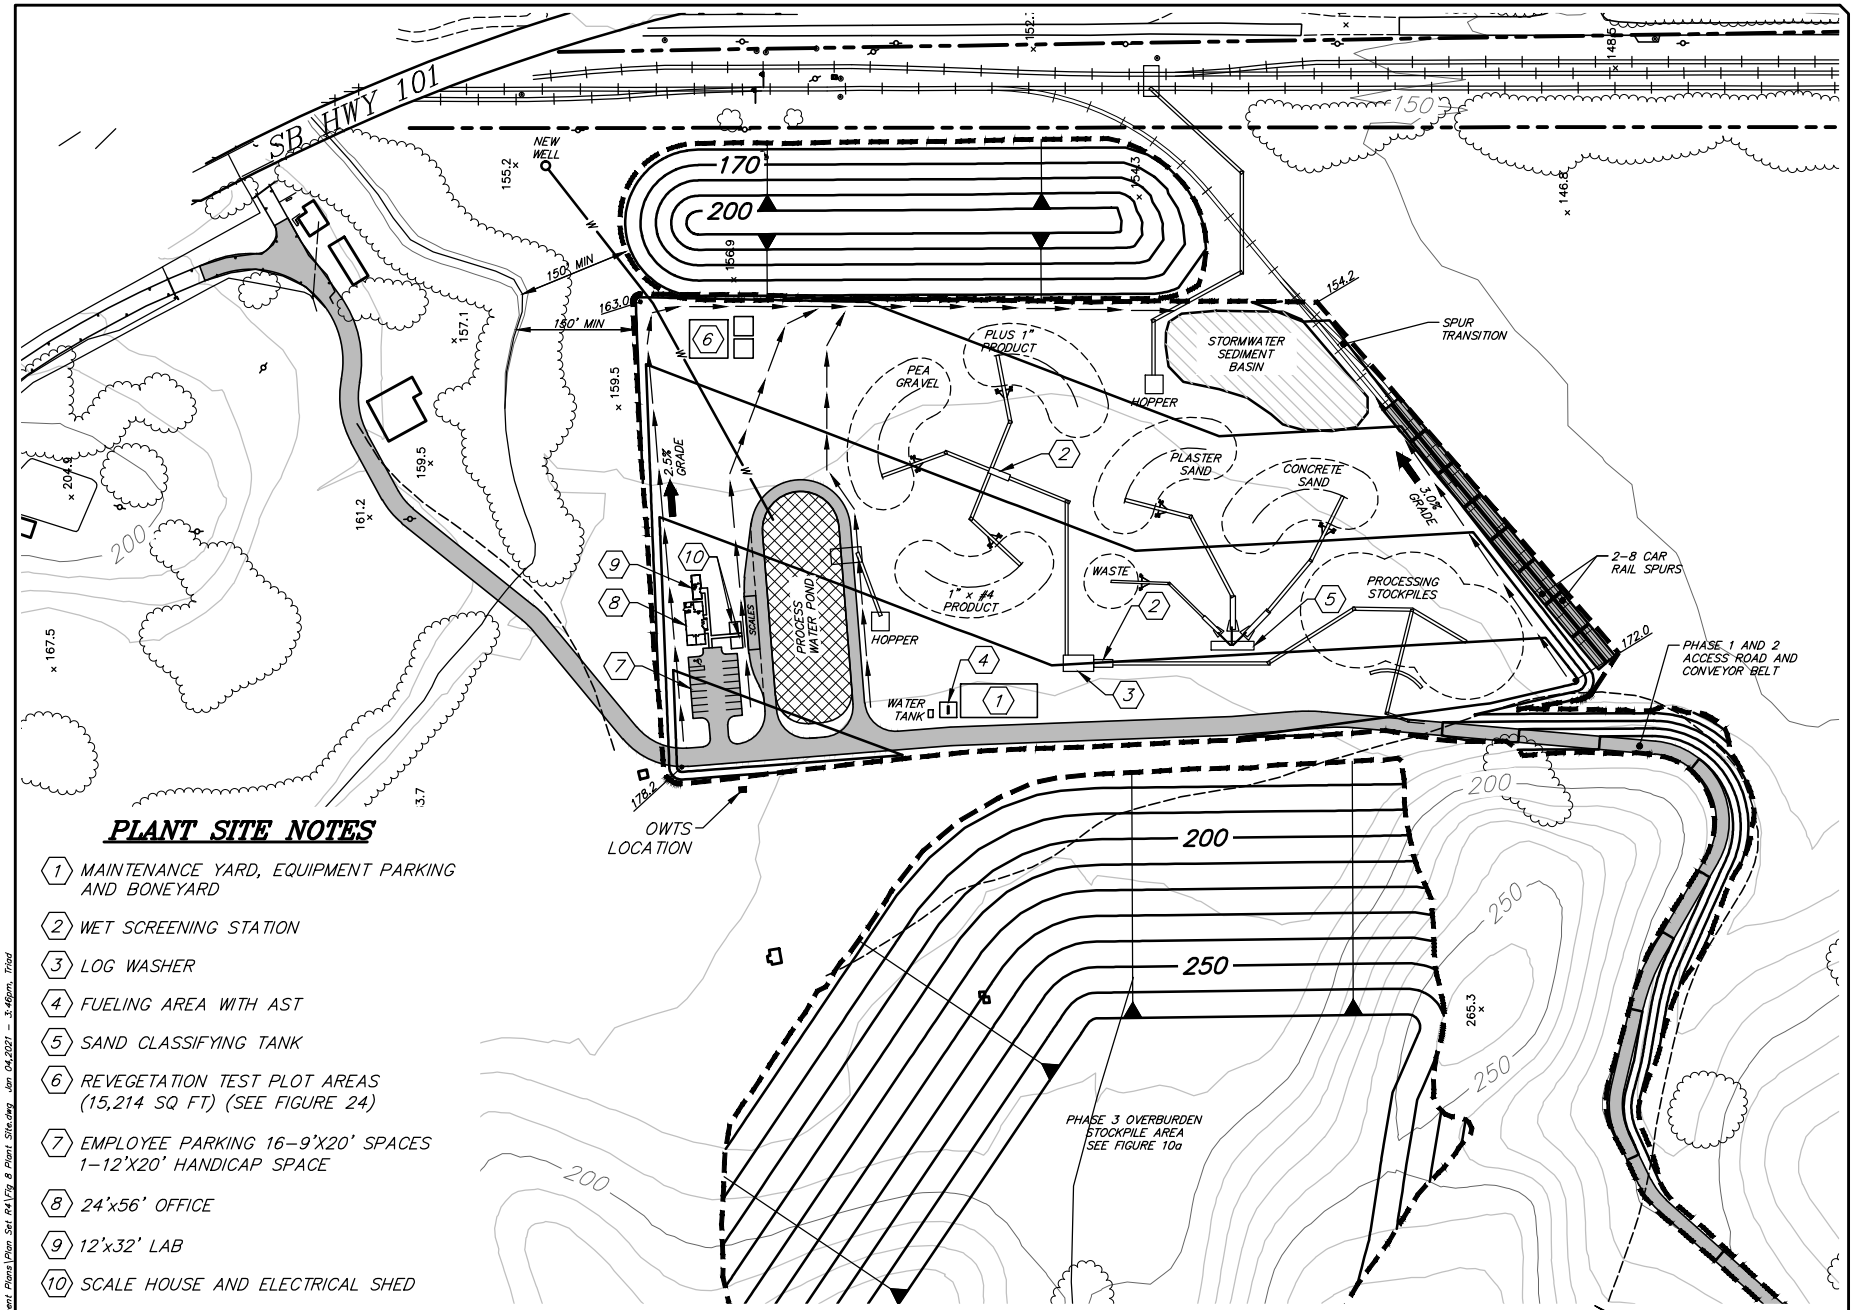

PLANT SITE NOTES

1. MAINTENANCE YARD, EQUIPMENT PARKING AND BONEYARD
2. WET SCREENING STATION
3. LOG WASHER
4. FUELING AREA WITH AST
5. SAND CLASSIFYING TANK
6. REVEGETATION TEST PLOT AREAS (15,214 SQ FT) (SEE FIGURE 24)
7. EMPLOYEE PARKING 16–9'X20' SPACES 1–12'X20' HANDICAP SPACE
8. 24'x56' OFFICE
9. 12'x32' LAB
10. SCALE HOUSE AND ELECTRICAL SHED

LEGEND

- MINING LIMIT LINE
- PROPOSED GRADED ROAD WIDTH AS SHOWN
- PROPOSED STORMWATER SEDIMENT BASIN
- W — PROPOSED WATER LINE FROM OFFSITE WELL
- CREEK
- PROPOSED PROCESS WATER POND
- FLOW DIRECTION
- GRADED BROW DITCH AND DIRECTION OF FLOW
- 800 EXISTING GROUND CONTOUR AND ELEV.
- 800 PROPOSED GROUND CONTOUR AND ELEV.
- TOPSOIL STOCKPILE AREA

NOTE: FOR FULL SIZE PLAN REFER TO APPENDIX G.

CONTOUR INTERVAL: 10'

GRAPHIC SCALE

250 0 125 250 500

1 inch = 250 ft.

triad/holmes assoc
civil engineering
land surveying
MAMMOTH LAKES
BISHOP
REDWOOD CITY
SAN LUIS OBISPO

PREPARED & SUBMITTED BY:

DATE:

Copyright (C) 2015 by Triad/Holmes Associates
All Rights Reserved. This Document is Intended Only for Use on the Project Specified in the Title Block. Any Reproduction of this Document or Portions of this Document, Without the Expressed Written Consent of Triad/Holmes, is Prohibited.

REVISIONS:	BY:

PREPARED FOR:

VERNE FREEMAN
694 SAN ANTONIO RD
PALO ALTO, CA 94303

SARGENT RANCH QUARRY
AGGREGATE PLANT SITE PLAN

DATE	12/01/2020
SCALE	AS SHOWN
DRAWN	SCR
JOB NO.	01.4020
DWG	

FIGURE 8

Z:\01 Mammoth\4020 Sargent Ranch\acad\Improvement Plans\Plan Set R4\Fig 8 Plant Site.dwg Jan 04,2021 - 3:46pm, Triad