© BKF Engineers

LEGEND

DW	DOMESTIC WATER
FH	FIRE HYDRANT
FW	FIRE WATER
IRR	IRRIGATION
SD	STORM DRAIN
SDMH	STORM DRAIN MANHOLE
SS	SANITARY SEWER
	LIMIT OF WORK
4" SS	(N) SANITARY SEWER LINE
CO	(N) SANITARY SEWER CLEANOUT
	(N) STORM DRAIN AREA DRAIN
10" SD	(N) STORM DRAIN LINE
2" DW	(N) WATER LINE
	(N) WATER VALVE
	(N) WATER METER
	(N) BACKFLOW PREVENTER (PAINTED BLACK)
	(N) FIRE DEPT. CONNECTION
	(N) FIRE HYDRANT
S	(N) CONNECTION POINT

GRAPHIC SCALE
10 0 10 20
1" = 10'

STANFORD UNIVERSITY
631 CABRILLO STREET

SEE SHEET TM7.2

BKF 100 YEARS
ENGINEERS . SURVEYORS . PLANNERS
1730 NORTH FIRST ST., SUITE 600
SAN JOSE, CA 95112
(408) 467-9100
www.bkf.com

CABRILLO DOLORES FACULTY HOUSING
VESTING TENTATIVE MAP
UTILITY PLAN

SANTA CLARA COUNTY, CALIFORNIA
STANFORD

No.	Revisions

Date 08/30/17
Scale 1" = 10'
Design MWB
Drawn :
Approved
Job No 201661.31

Drawing Number:
TM7.1
20 OF 28

REGISTERED PROFESSIONAL ENGINEER
MITCHELL W. BURLEY
No. 57874
Exp. 6-30-18
CIVIL
STATE OF CALIFORNIA

DRAWING NAME: K:\2016\166131_Stanford_Cabrillo_Dolores\ENG\BASE_FILES\CDTMAP.dwg
PLOT DATE: 08-29-17 PLOTTED BY: BUR

© BKF Engineers

SEE SHEET TM7.3

SEE SHEET TM7.1

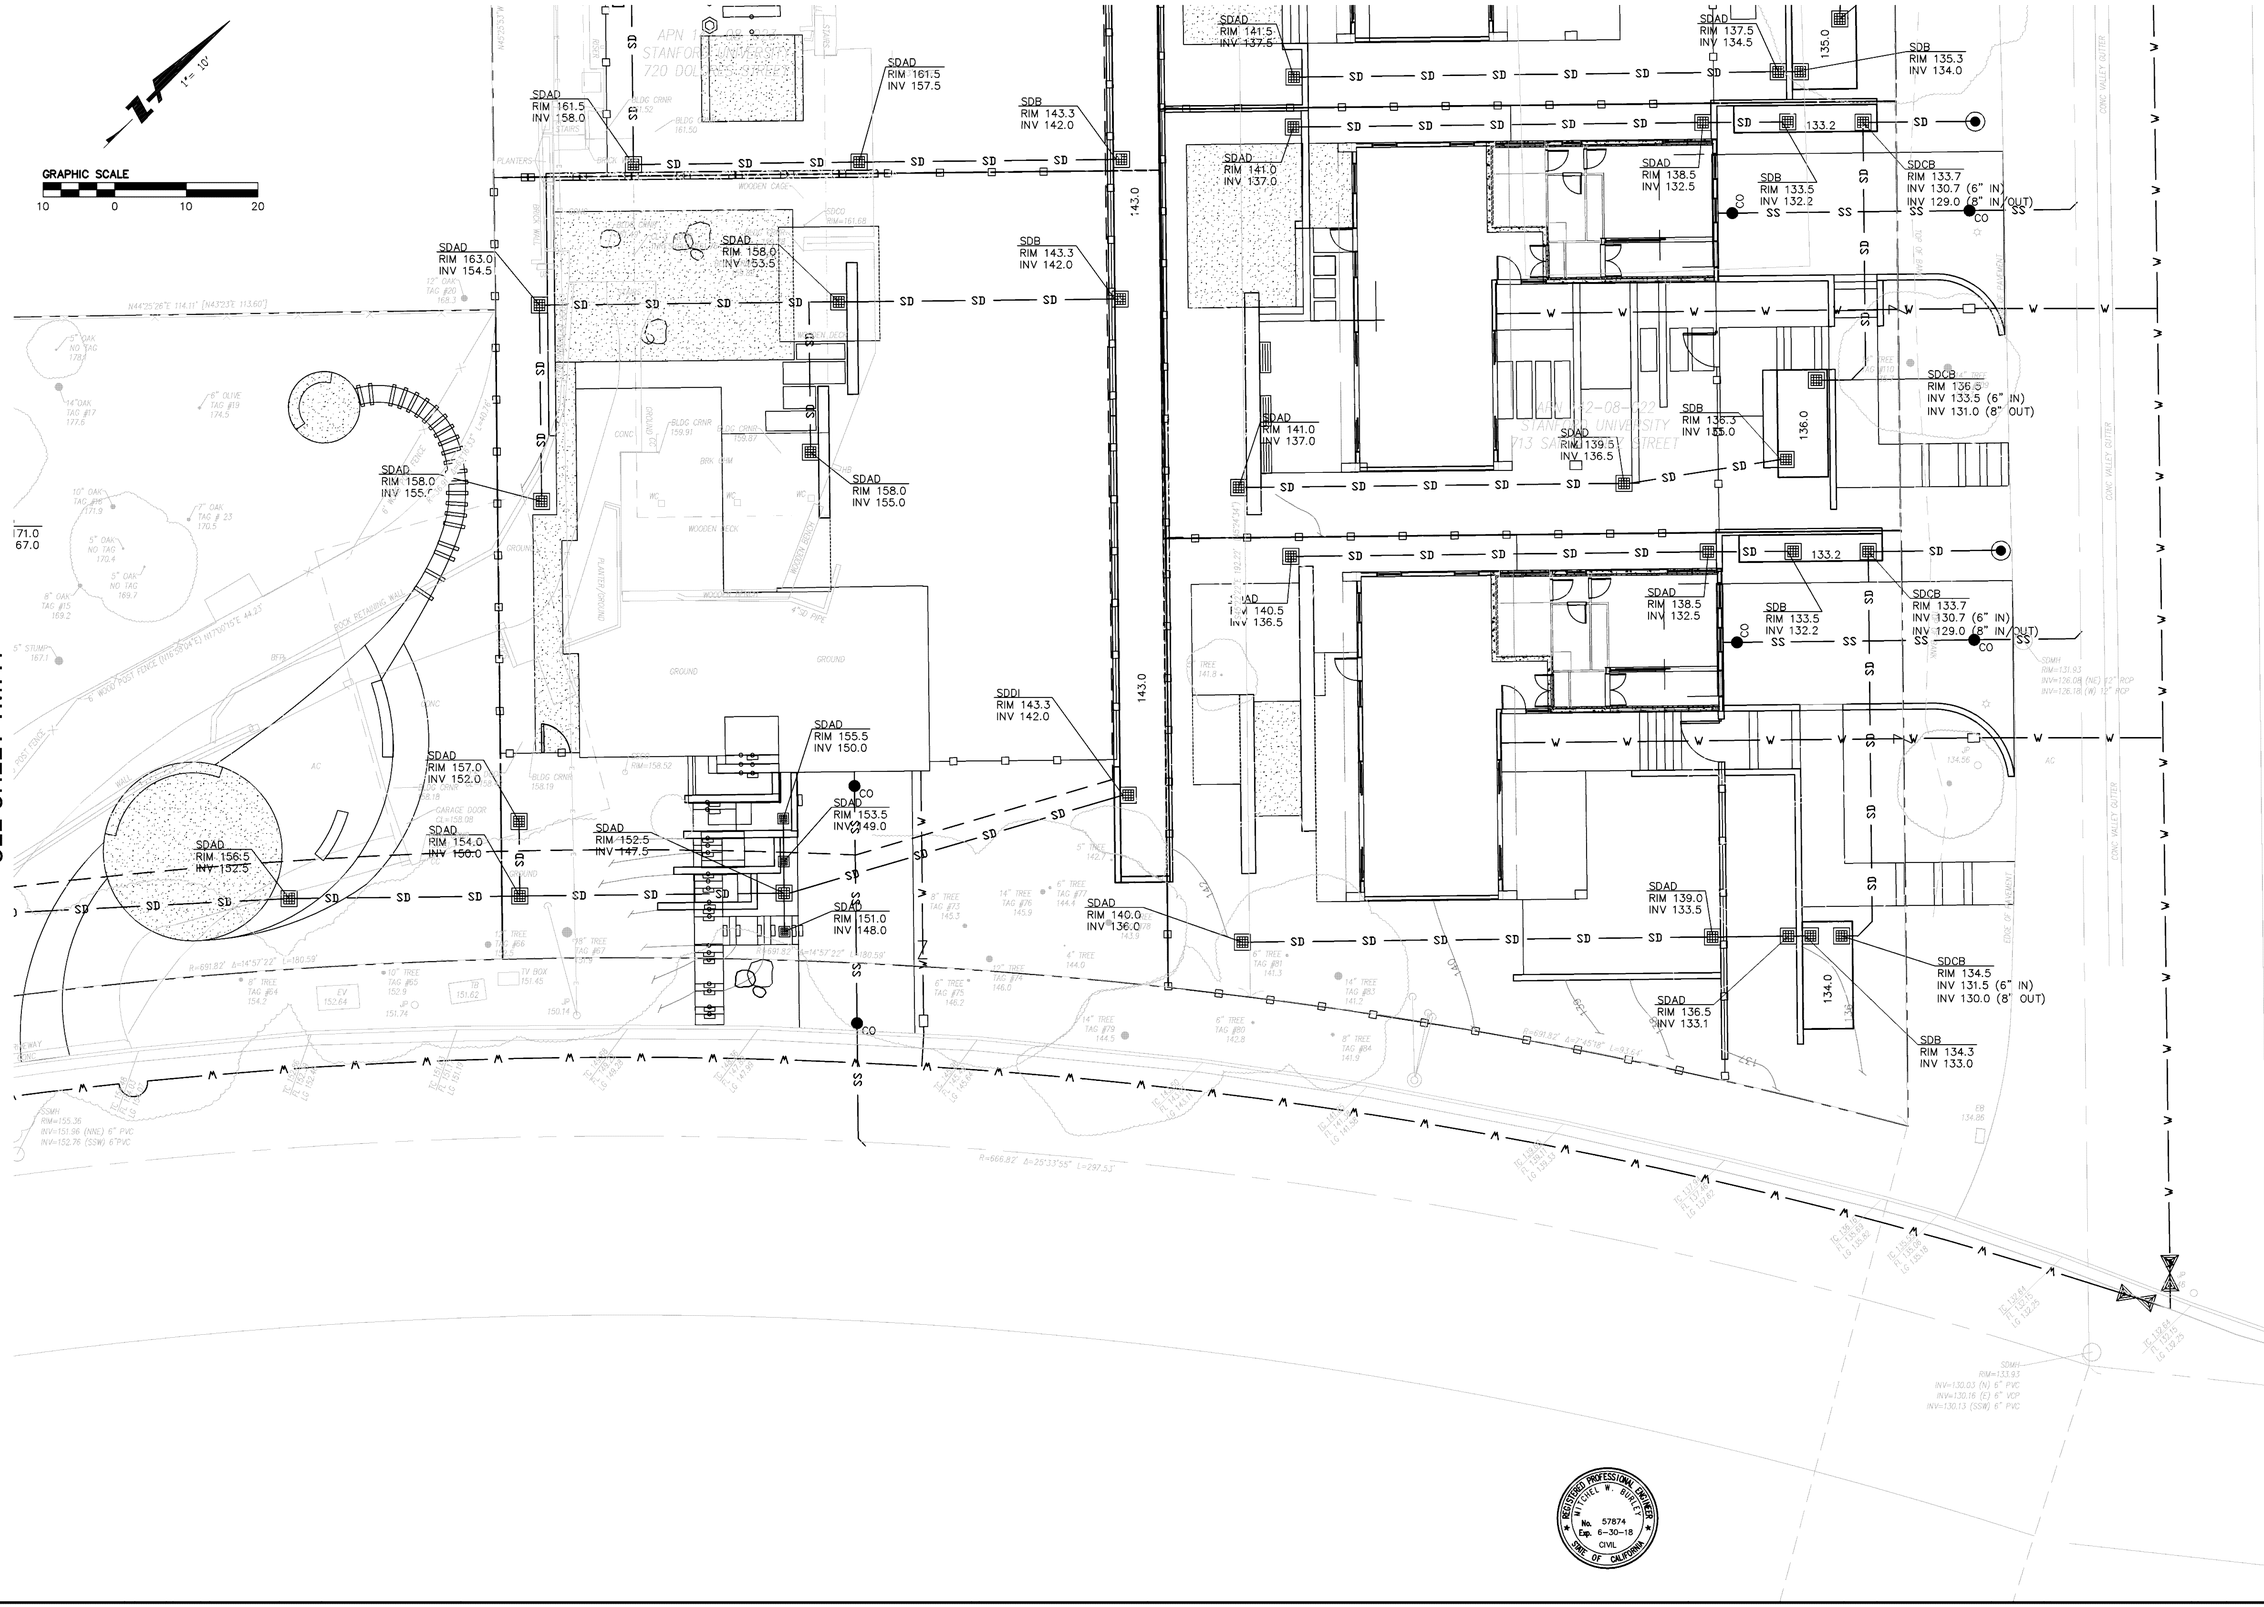

REGISTERED PROFESSIONAL ENGINEER
MITCHELL W. RIGNEY
No. 57874
Exp. 6-30-18
CIVIL
STATE OF CALIFORNIA

BKF 100+ YEARS
1730 NORTH FIRST ST., SUITE 600
SAN JOSE, CA 95112
(408) 467-9100
www.bkf.com
ENGINEERS . SURVEYORS . PLANNERS

CABRILLO DOLORES FACULTY HOUSING
VESTING TENTATIVE MAP
UTILITY PLAN

STANFORD — SANTA CLARA COUNTY — CALIFORNIA

No.	Revisions

Date 08/30/17
Scale 1" = 10'
Design MWB
Drawn .
Approved .
Job No 20166131

Drawing Number:
TM7.2
21 OF 28

DRAWING NAME: K:\2016\166131_Stanford_Cabrillo_Dolores\ENG\BASE_FILES\CDTMAP.dwg
PLOT DATE: 08-29-17 PLOTTED BY: BUR

© BKF Engineers

SEE SHEET TM7.4

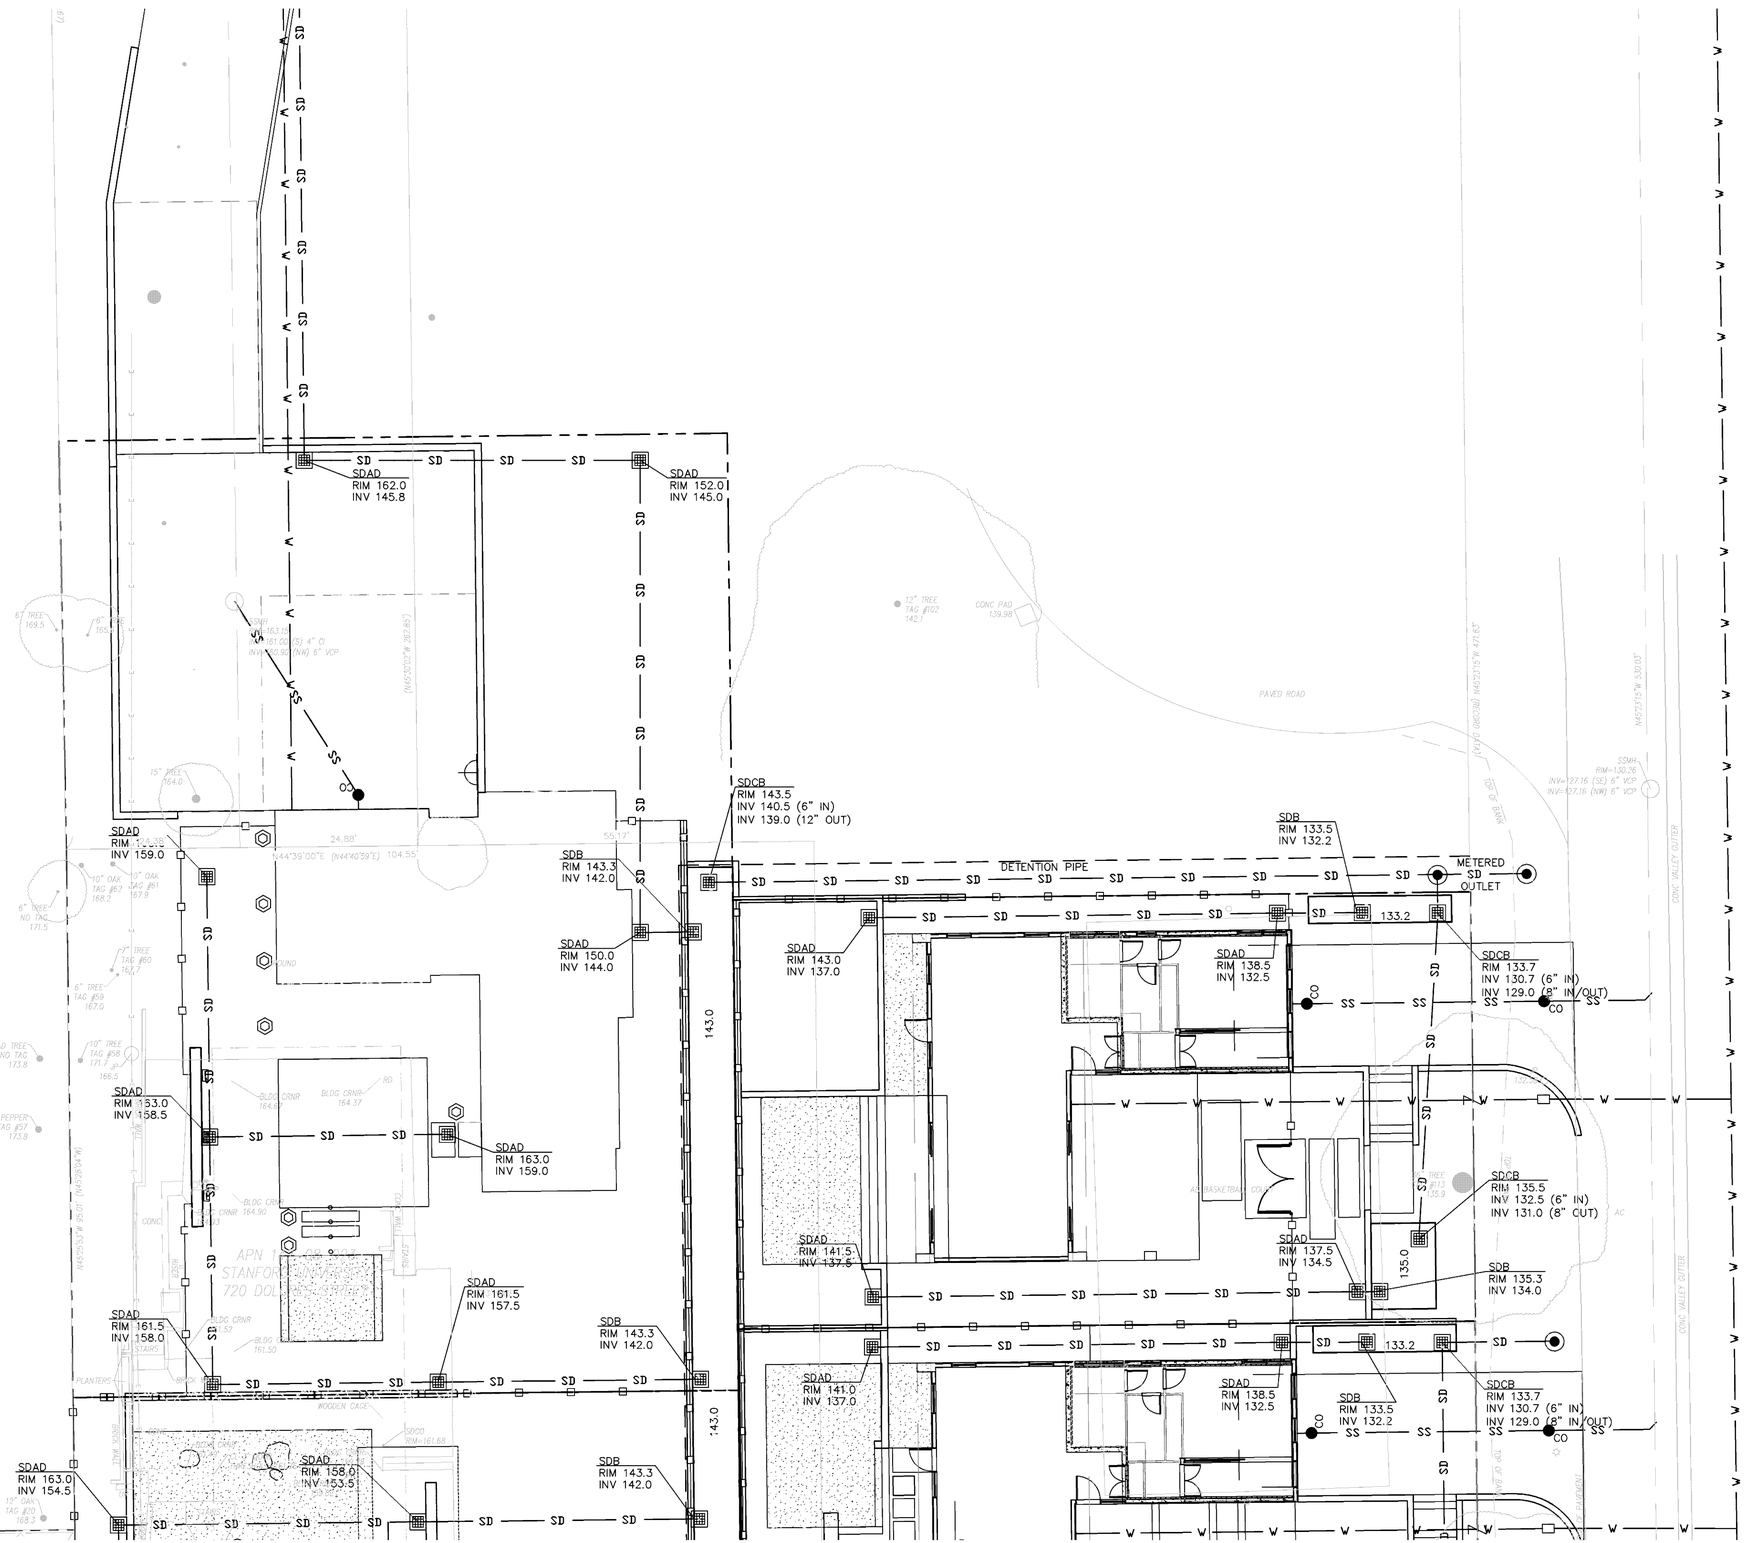

SEE SHEET TM7.2

DRAWING NAME: K:\2016\166131_Stanford_Cabrillo_Dolores\ENG\BASE_FILES\CDTMAP.dwg
PLOT DATE: 08-29-17 PLOTTED BY: BUR

BKF 100+ YEARS
1730 NORTH FIRST ST., SUITE 600
SAN JOSE, CA 95112
(408) 467-9100
www.bkf.com
ENGINEERS . SURVEYORS . PLANNERS

CABRILLO DOLORES FACULTY HOUSING
VESTING TENTATIVE MAP
UTILITY PLAN

STANFORD SANTA CLARA COUNTY CALIFORNIA

Revisions	No.

Date 08/30/17
Scale 1" = 10'
Design MWB
Drawn .
Approved .
Job No 20166131

REGISTERED PROFESSIONAL ENGINEER
MITCHELL W. BURLEY
No. 57874
Exp. 6-30-18
CIVIL
STATE OF CALIFORNIA

Drawing Number:
TM7.3
22 OF 28

© BKF Engineers

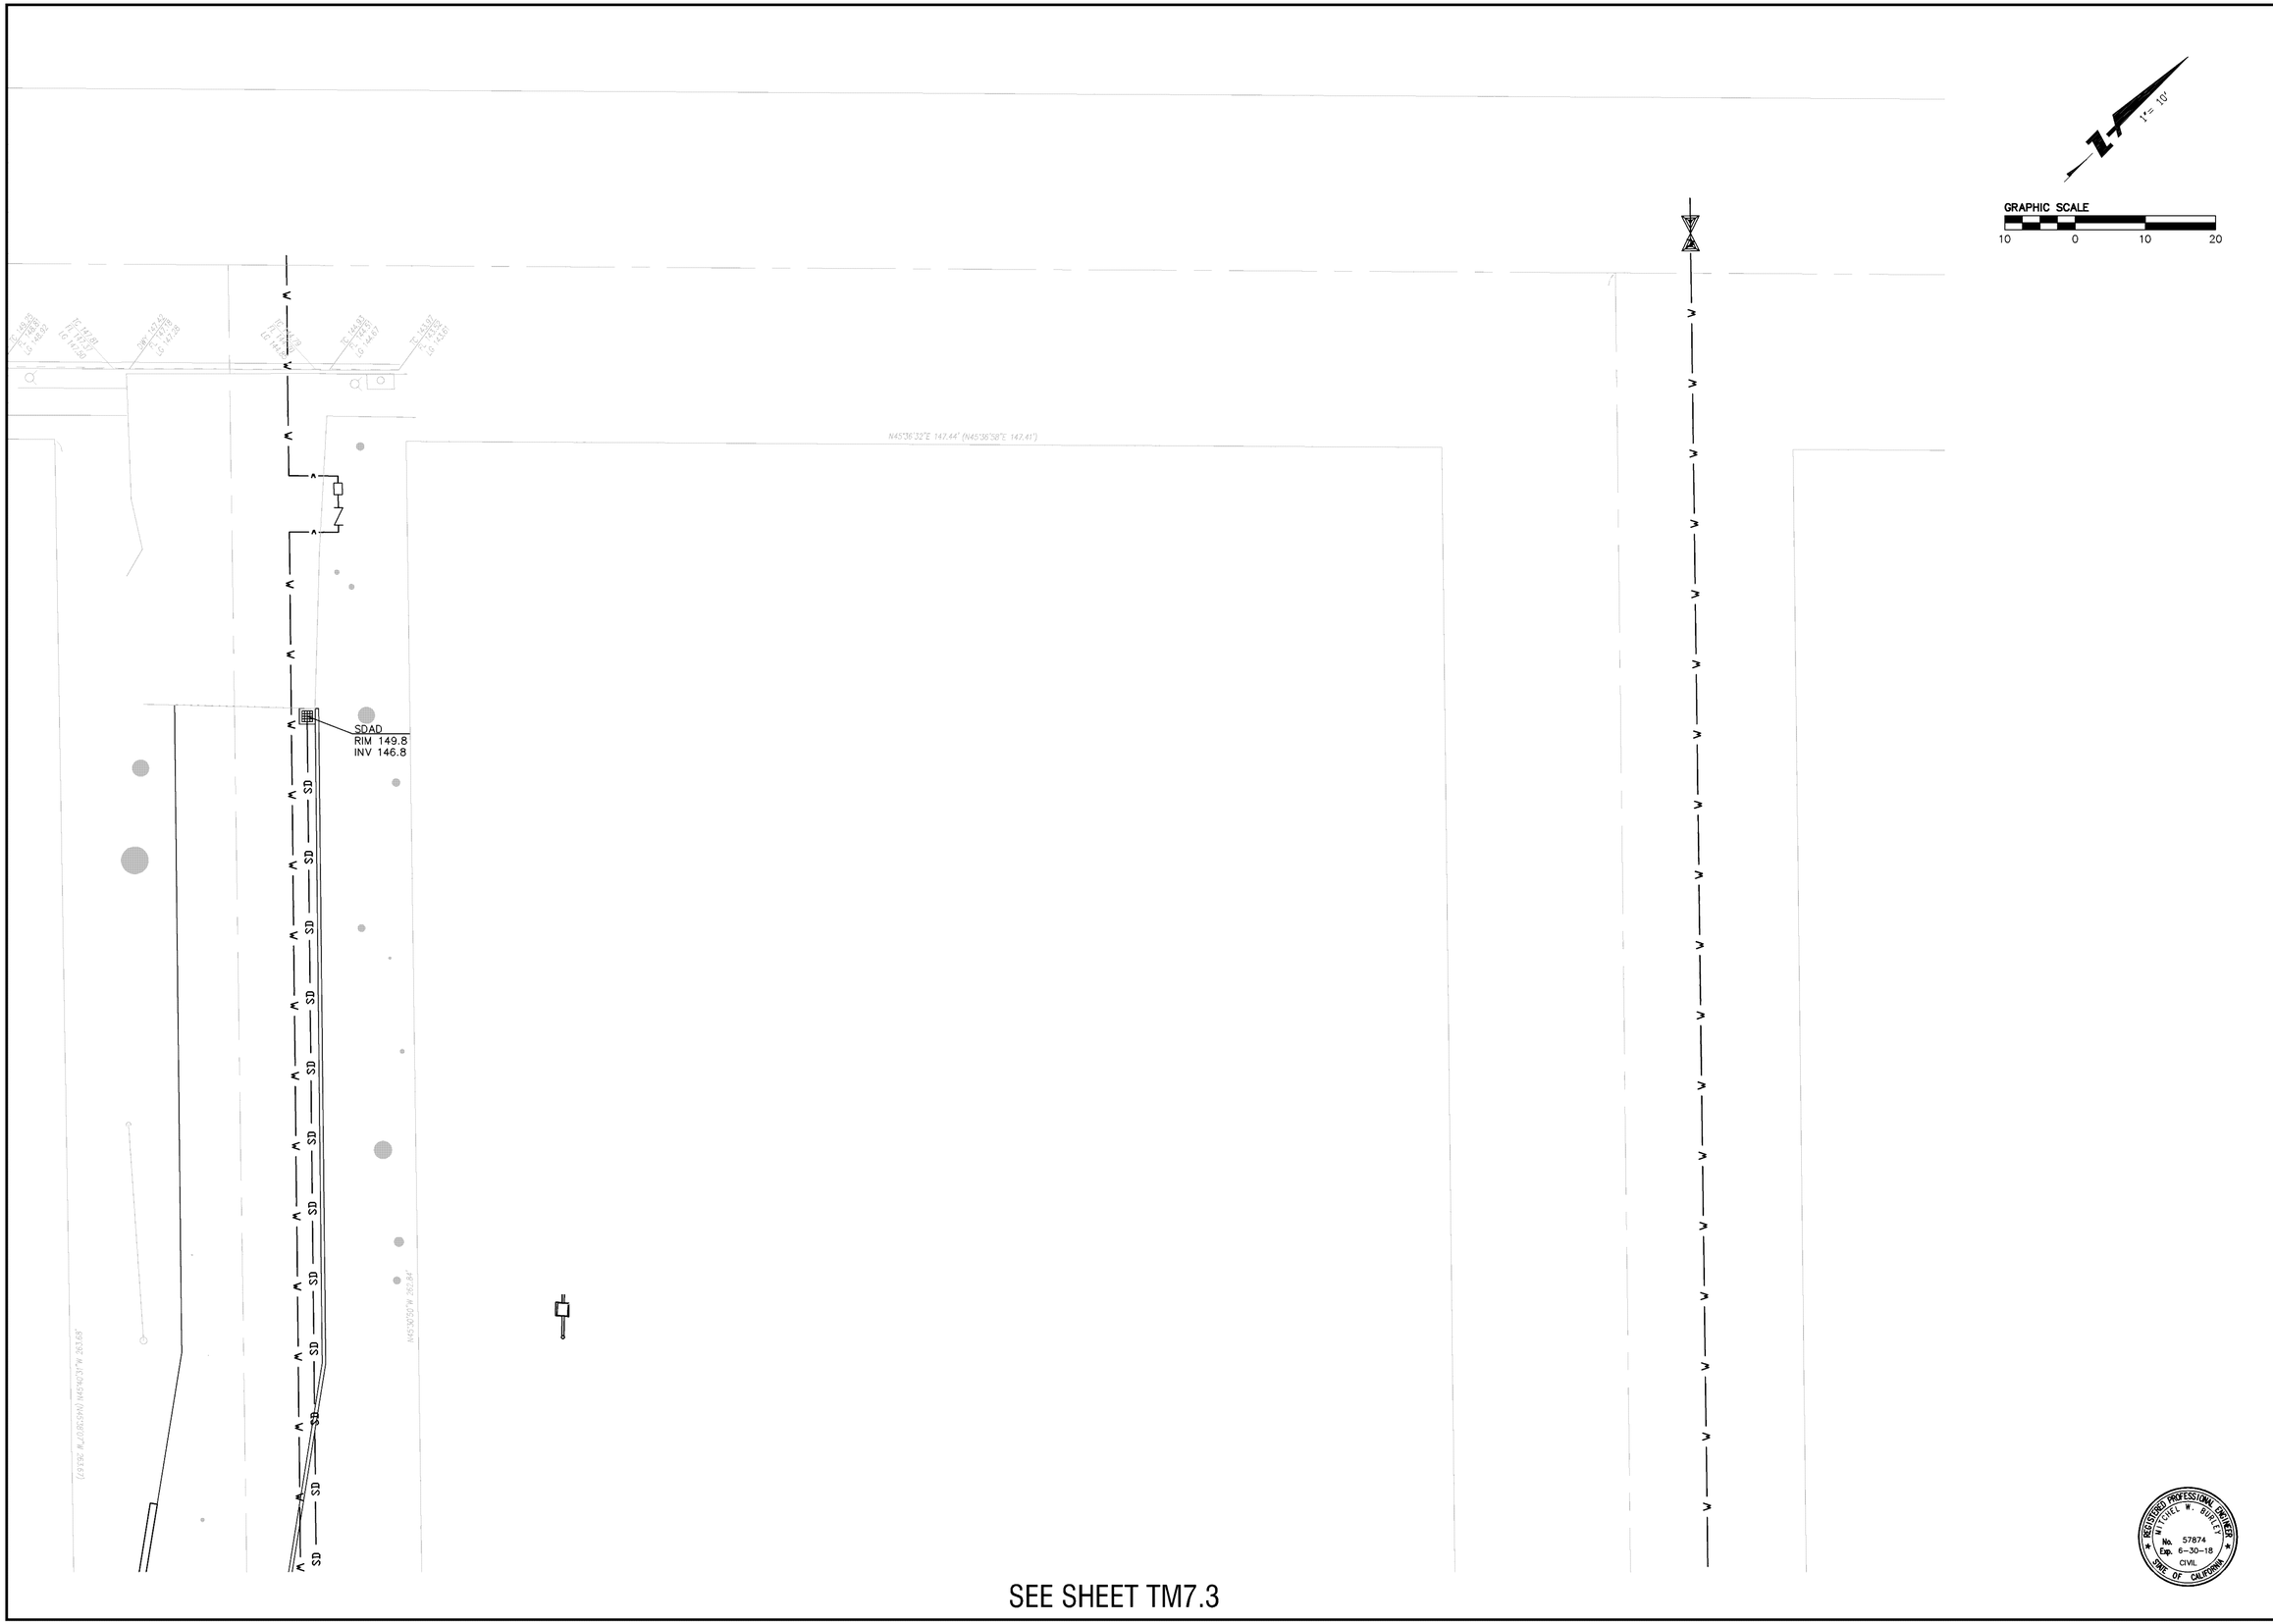

SEE SHEET TM7.3

BKF 100+ YEARS
ENGINEERS . SURVEYORS . PLANNERS
1730 NORTH FIRST ST., SUITE 600
SAN JOSE, CA 95112
(408) 467-9100
www.bkf.com

CABRILLO DOLORES FACULTY HOUSING
VESTING TENTATIVE MAP
UTILITY PLAN

STANFORD SANTA CLARA COUNTY CALIFORNIA

Revisions	No.

Date 08/30/17
Scale 1" = 10'
Design MWB
Drawn .
Approved .
Job No 20166131

Drawing Number:
TM7.4

DRAWING NAME: K:\2016\166131_Stanford_Cabrillo_Dolores\ENG\BASE_FILES\CDTMAP.dwg
PLOT DATE: 08-29-17 PLOTTED BY: BUR