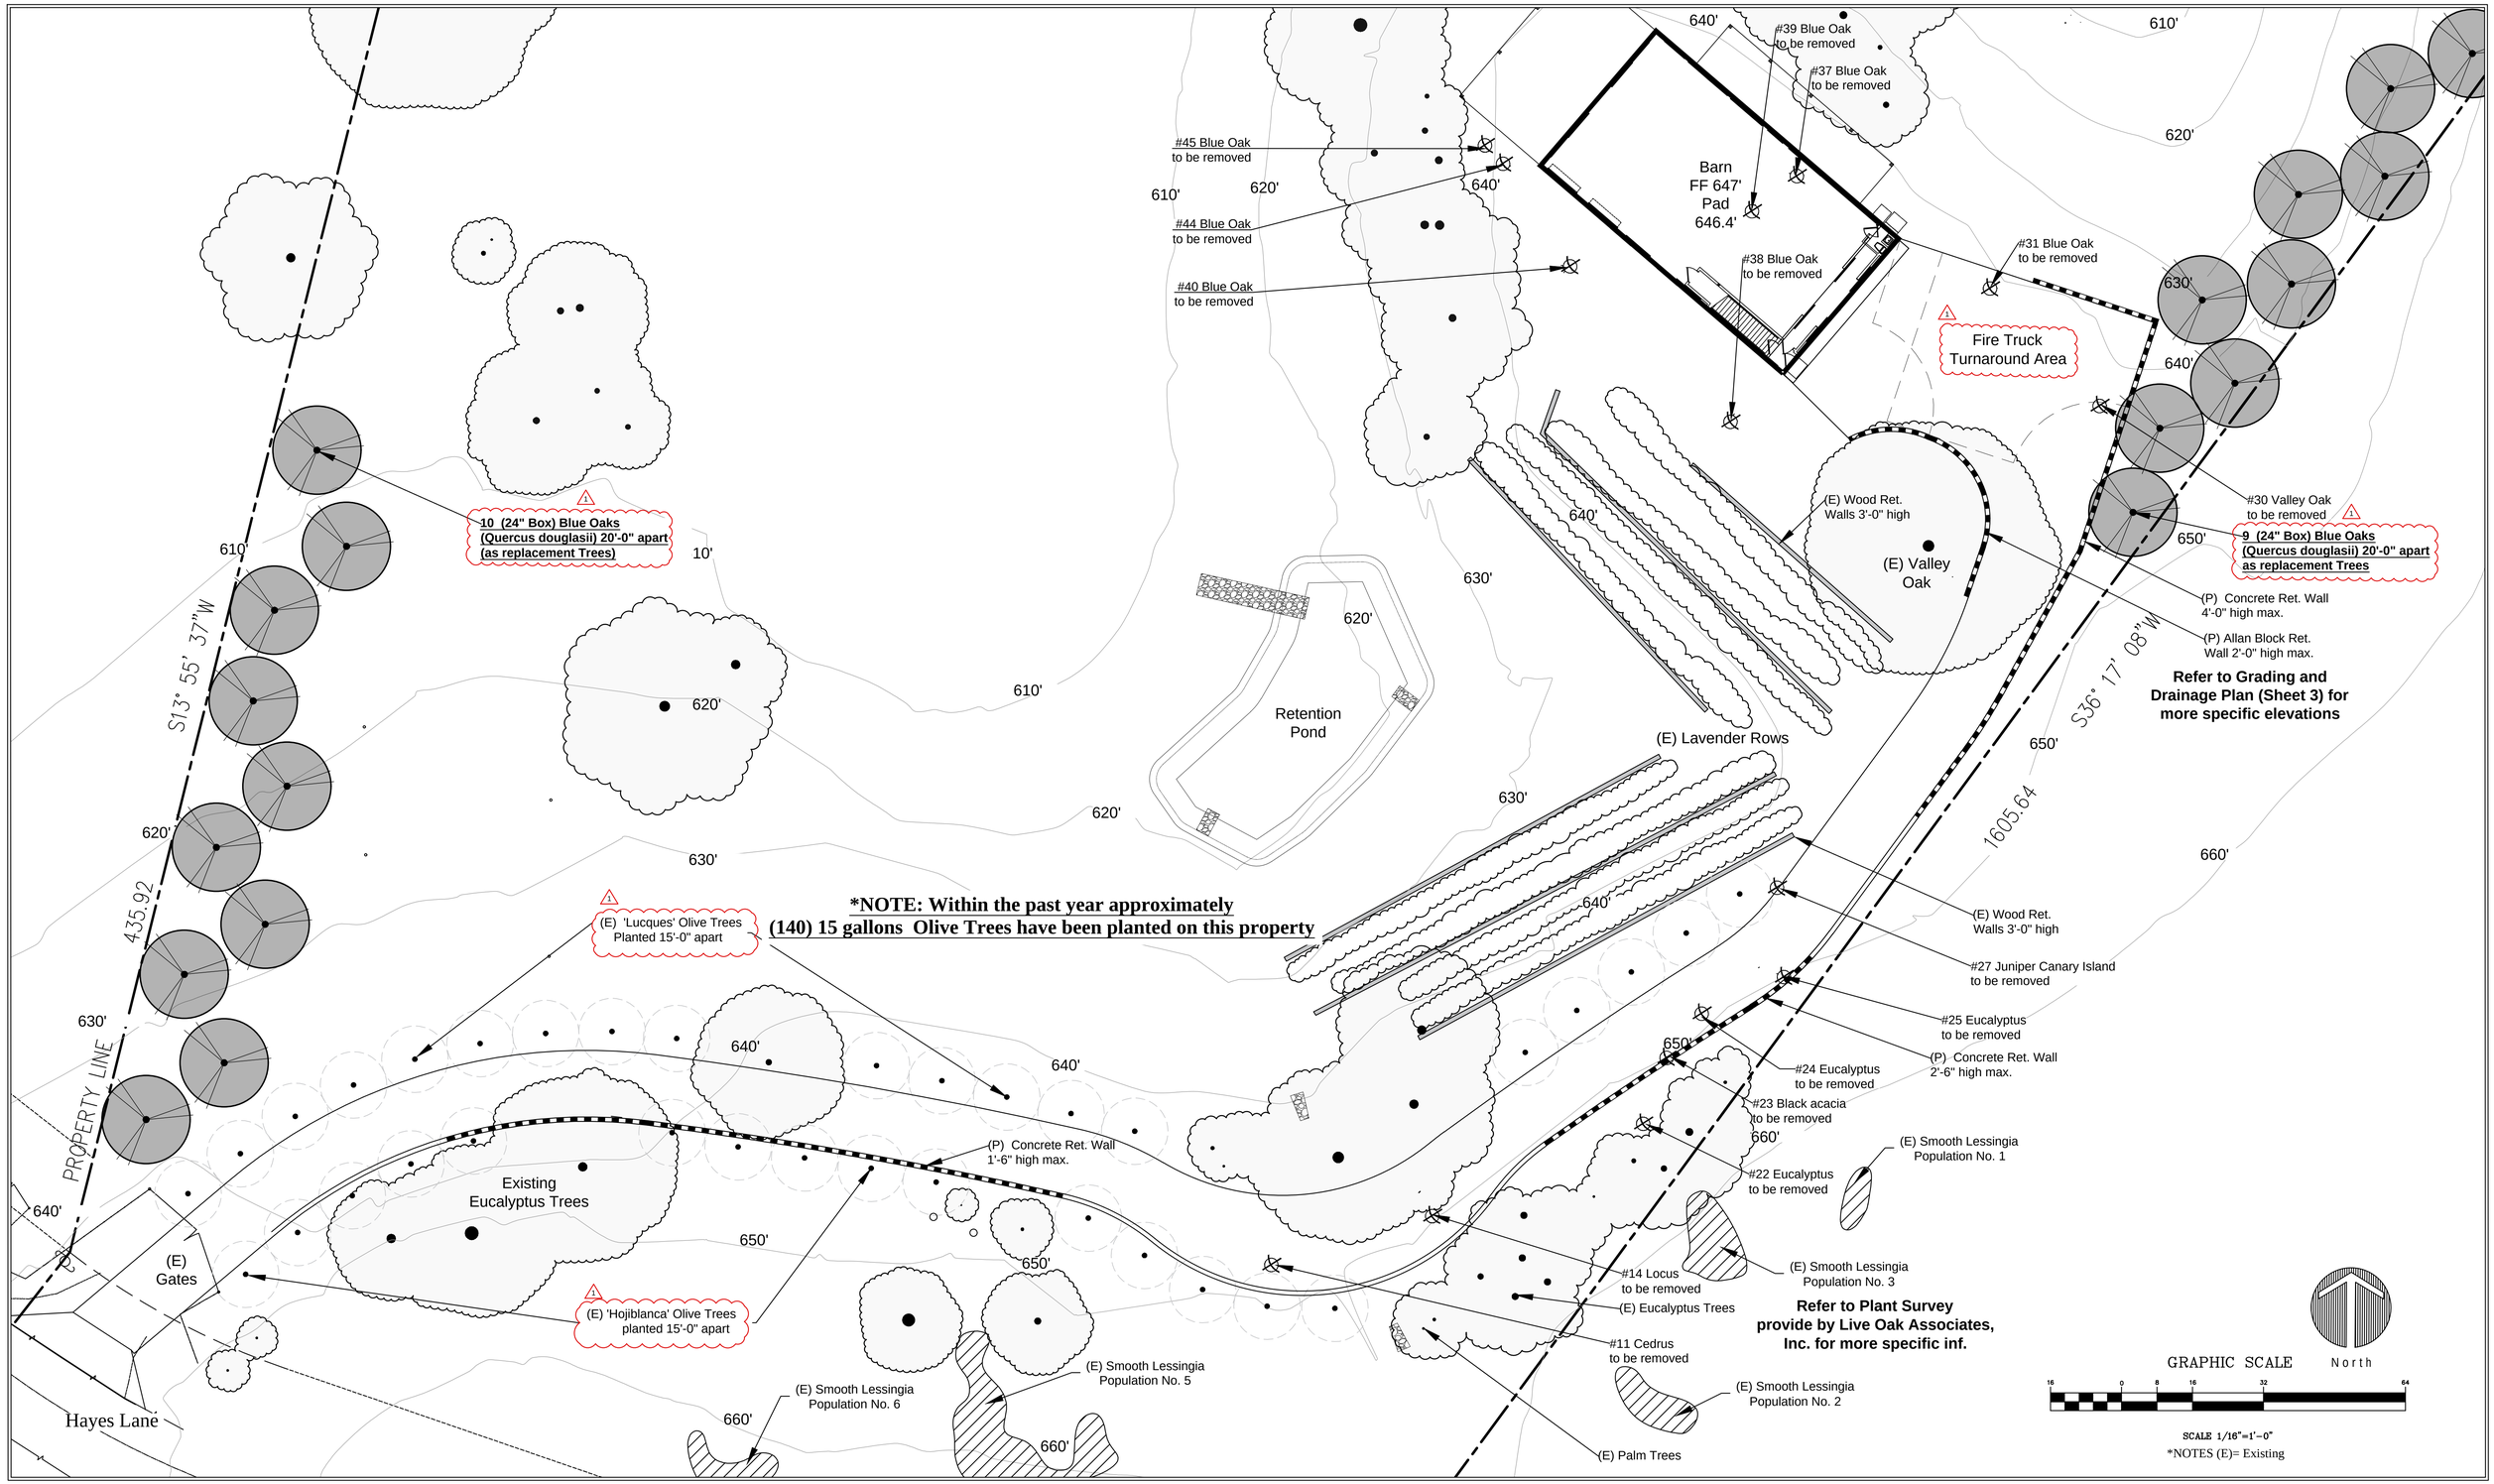

KAIS BARN

1975 Hayes Lane, San Martin, CA.

TREE REPLACEMENT PLAN

AITKEN ASSOCIATES
LANDSCAPE ARCHITECTS

8262 Rancho Real Gilroy, CA 95020
Calif. Reg. #2239 (408) 842-0245
karen@kaa.design

LICENSED LANDSCAPE ARCHITECT
KAREN JONES AITKEN
No. 2239
Exp. 8-31-23
CALIFORNIA

REVISIONS	BY		
7 05/16/22	AD	DATE	05-16-23
		SCALE	1/16"=1'-0"
		DRAWN	SL & IN
		JOB	KAIS

L-1