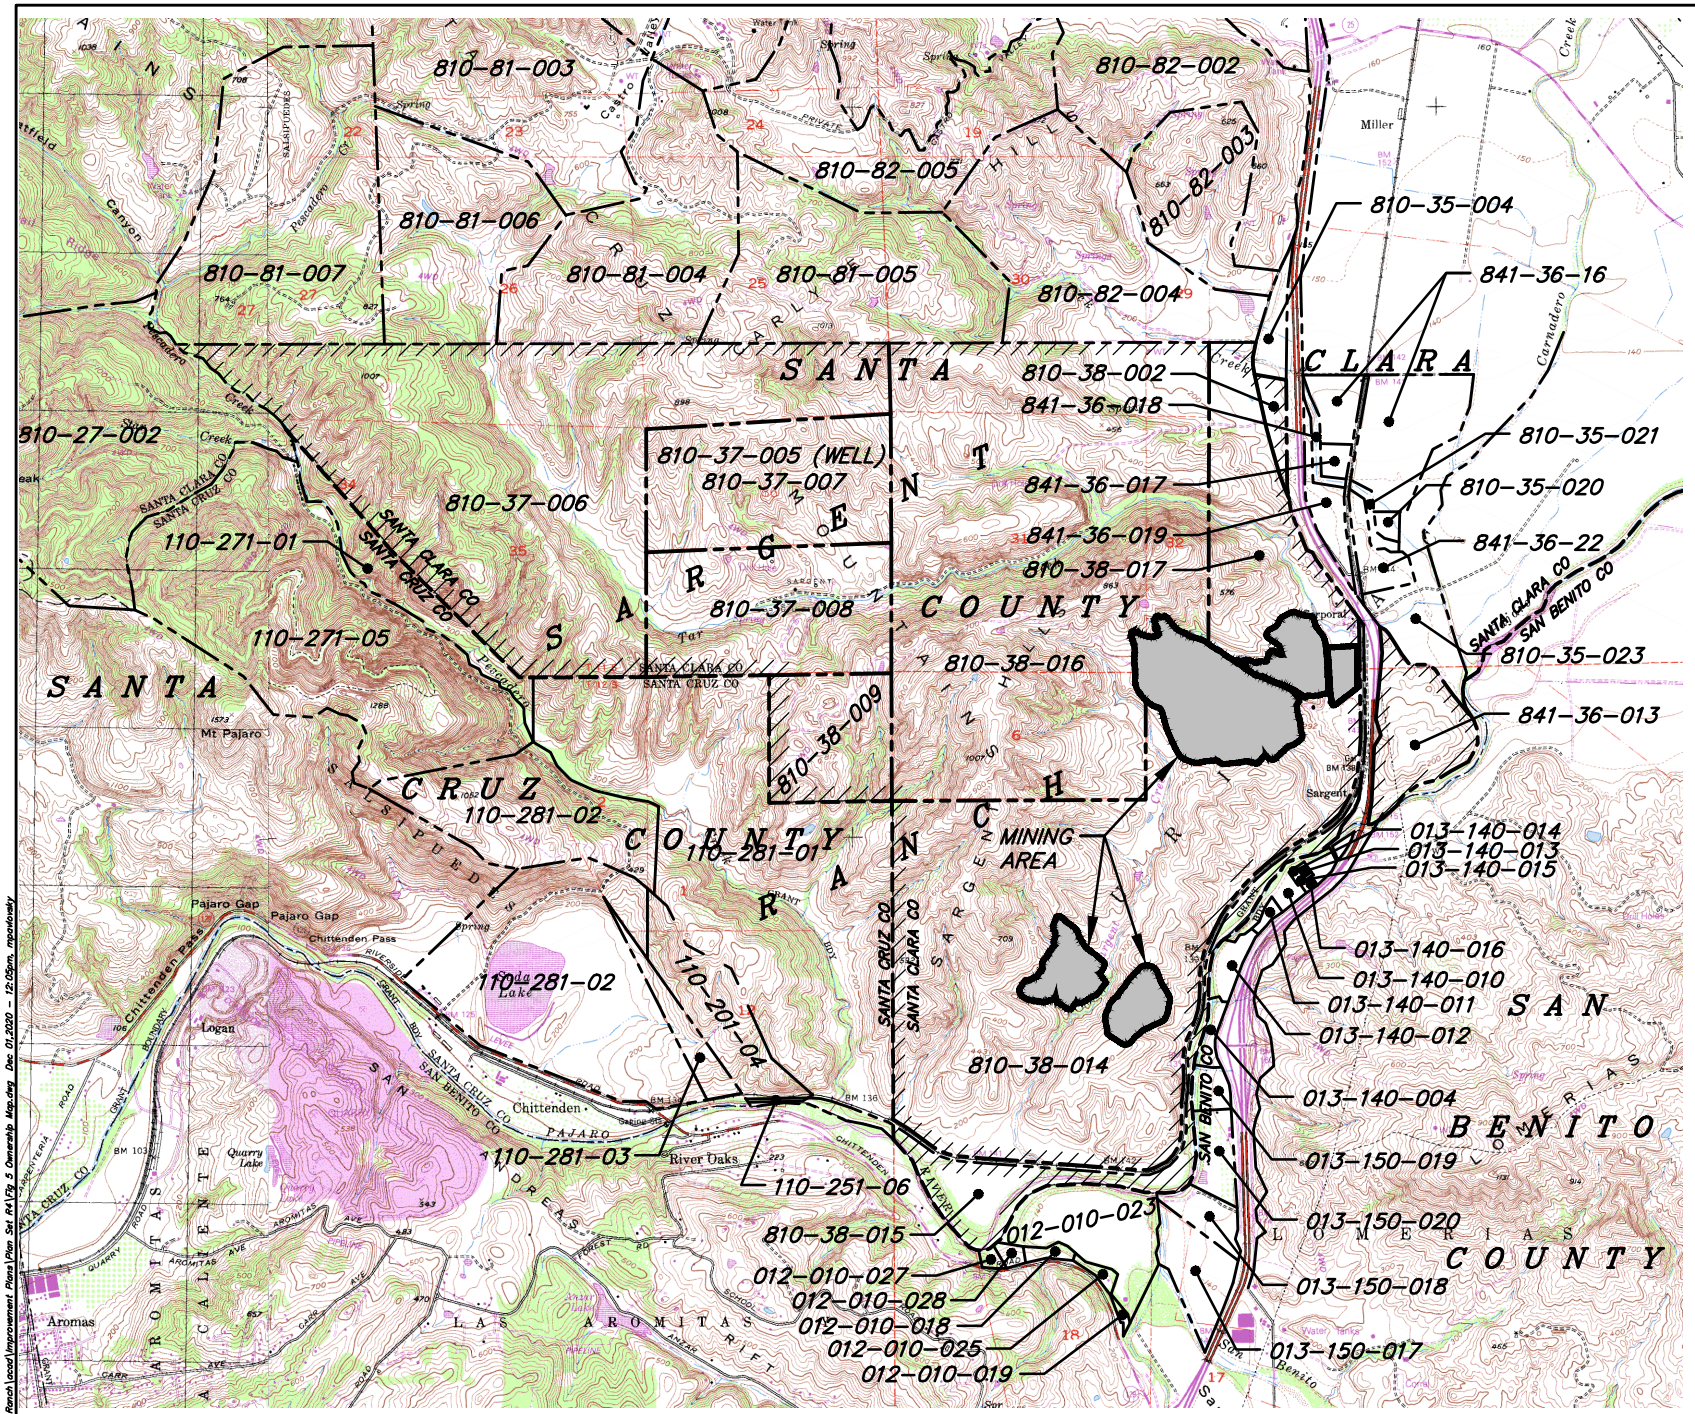

thf
triad/holmes assoc
civil engineering
land surveying
MAMMOTH LAKES
BISHOP
REDWOOD CITY
SAN LUIS OBISPO

PREPARED & SUBMITTED BY:

DATE:

Copyright (C) 2015 by Triad/Holmes Associates
All Rights Reserved. This Document is Intended Only for Use on the Project Specified in the Title Block. Any Reproduction of this Document or Portions of this Document, Without the Expressed Written Consent of Triad/Holmes, is Prohibited.

REVISIONS:	BY:

PREPARED FOR:

VERNE FREEMAN
884 SAN ANTONIO RD
PALO ALTO, CA 94303

SARGENT RANCH QUARRY
OWNERSHIP MAP

DATE	12/01/2020
SCALE	AS SHOWN
DRAWN	SCR
JOB NO.	01.4020
DWG	FIGURE 5

Z:\01 Mammoth\4020 Sargent Ranch\cad\Improvement Plans\Plan Set R4\Fig 5 Ownership Map.dwg Dec 01,2020 - 12:05pm, mpatowsky