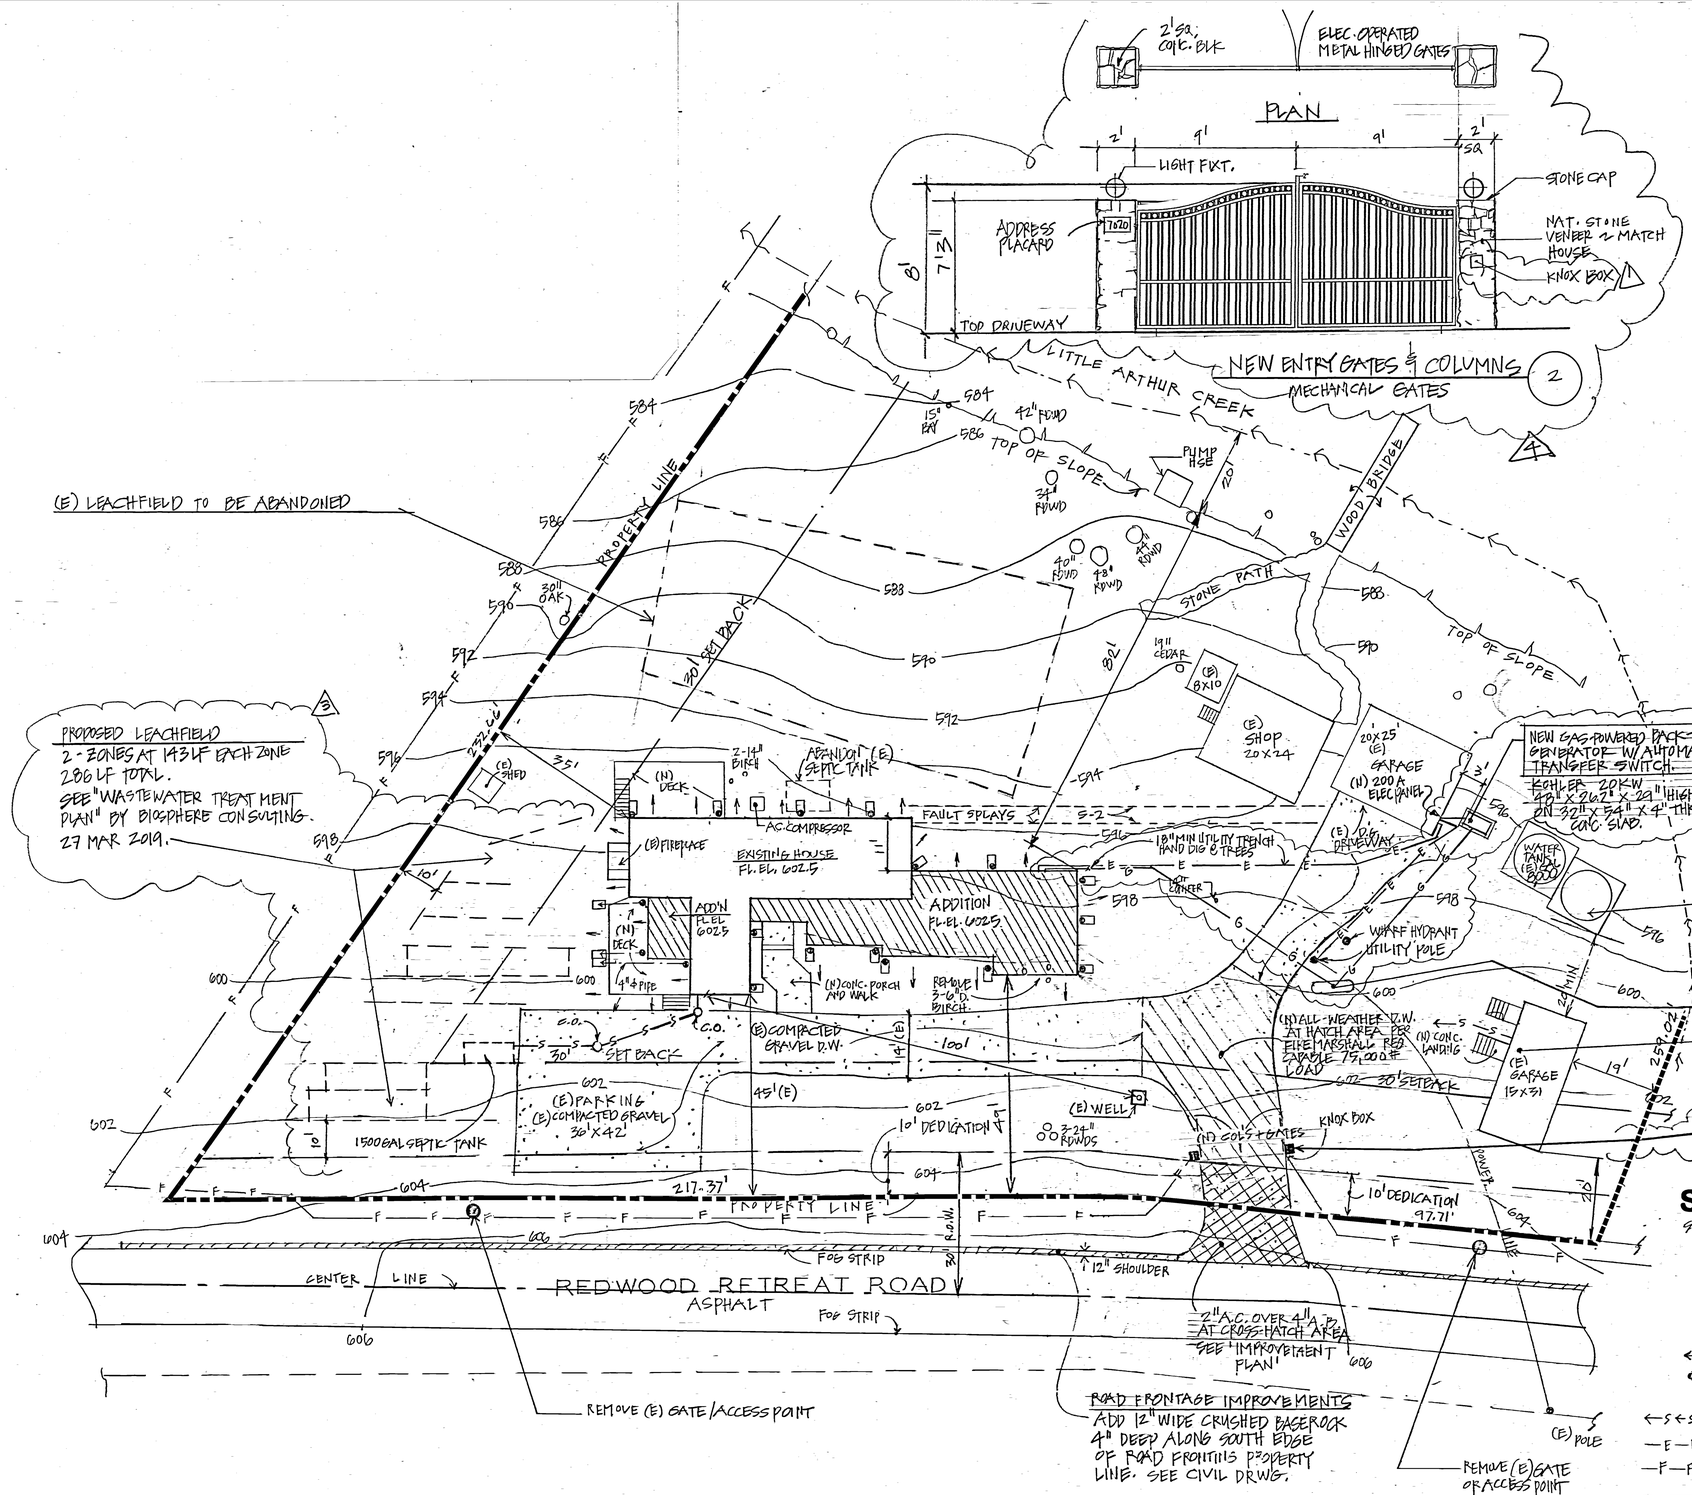

LICENSED ARCHITECT
ALLEN NIKITIN
C14393
31 OCT 21
STATE OF CALIFORNIA

CONSTRUCTION PLANS

addition + remodel

Lisa and Norm

Hulberg Residence

7020 Redwood Retreat Road
Gilroy CA 95020

ALLEN NIKITIN ARCHITECT INC.
236 N. Santa Cruz Ave. #205
Los Gatos, CA 95030
anikitin@mindspring.com
www.allennikitinarchitect.com
408·354·3575

DATE: 21MAR19 SCALE: NOTED

REVISIONS:
1 24JUL19 BLDG DEPT PLAN CHK
2 2 OCT 19 ROADS AND AIRPRT UTILITY MODIFICATIONS LEACHFIELD SHOWN
3 20 MAY 20
4 4MAY 21 COLEGATE DES. REV.

SHEET: **A1**

SITE PLAN