

PLAN # _____ OF _____ SHEET _____

THE USE OF THESE PLANS AND SPECIFICATIONS SHALL BE RESTRICTED TO THE ORIGINAL SITE FOR WHICH THEY WERE PREPARED AND PUBLICATION THEREOF IS EXPRESSLY LIMITED TO SUCH USE. REPRODUCTION OR PUBLICATION BY ANY METHOD, IN WHOLE OR PART, IS PROHIBITED. TITLE TO THE PLANS AND SPECIFICATIONS REMAINS IN THE ENGINEER WITHOUT PREJUDICE. VISUAL CONTACT WITH THESE PLANS AND SPECIFICATIONS SHALL CONSTITUTE PRIMA FACIE EVIDENCE OF THESE RESTRICTIONS.

Slope Density of Existing APN 708-36-004

$$S = \frac{0.0023 (l \times L)}{A}$$

S = the slope density



l = the contour interval in feet = 2 ft

L = the sum length of contour lines in feet = 13,381 ft



A = the area in acres = 6.2

$$S = \frac{0.0023 (2 \times 13,381)}{6.2} = 9.9\%$$

Minimum Lot Size = 5.0 AC

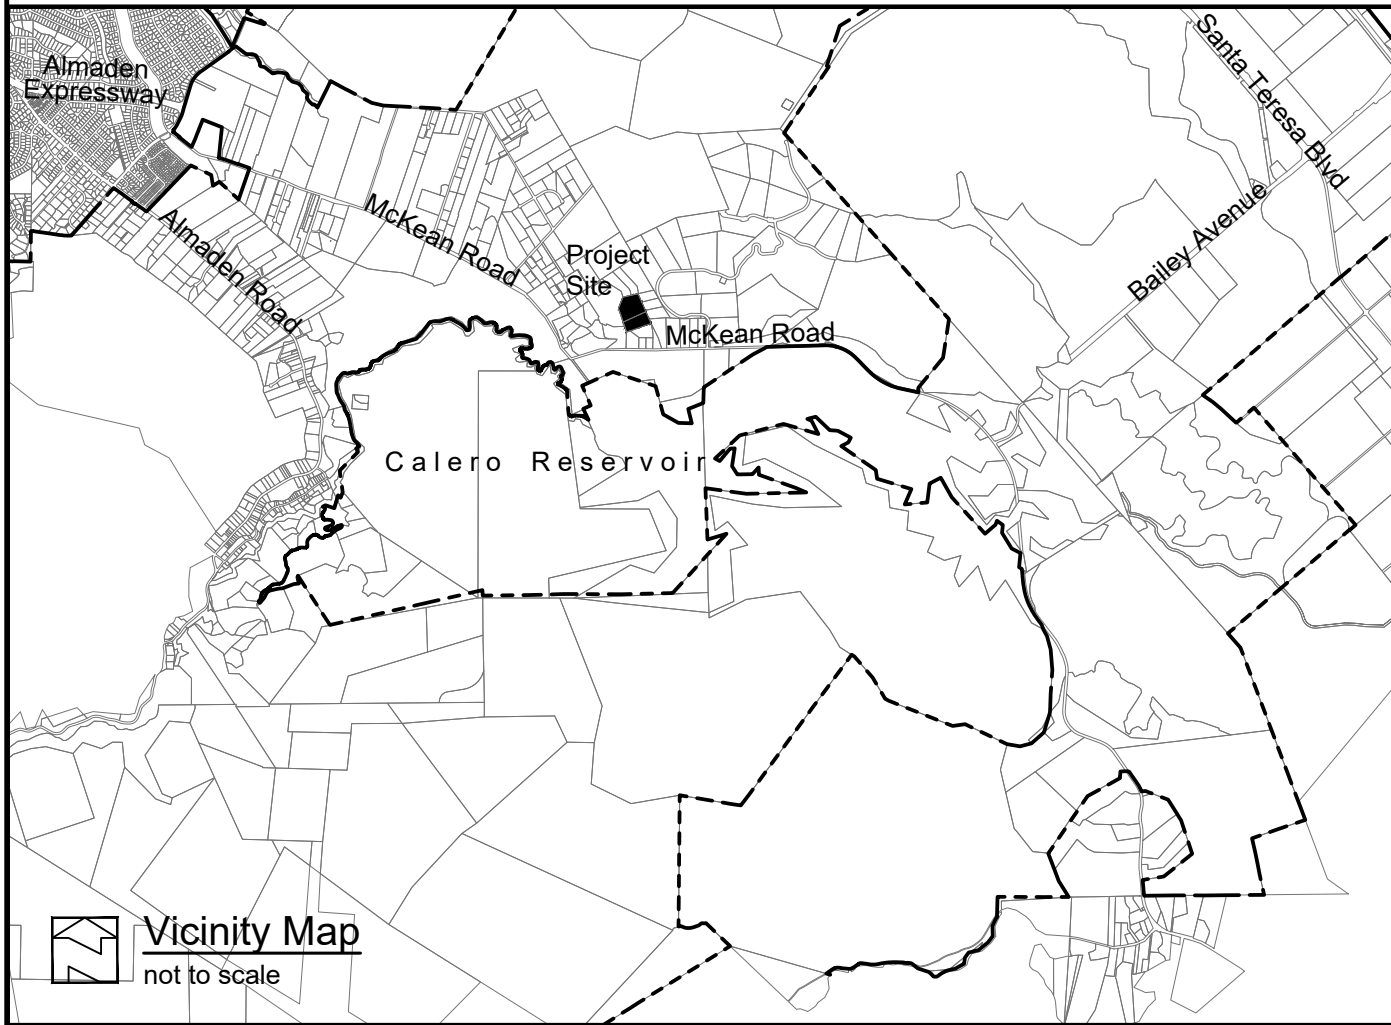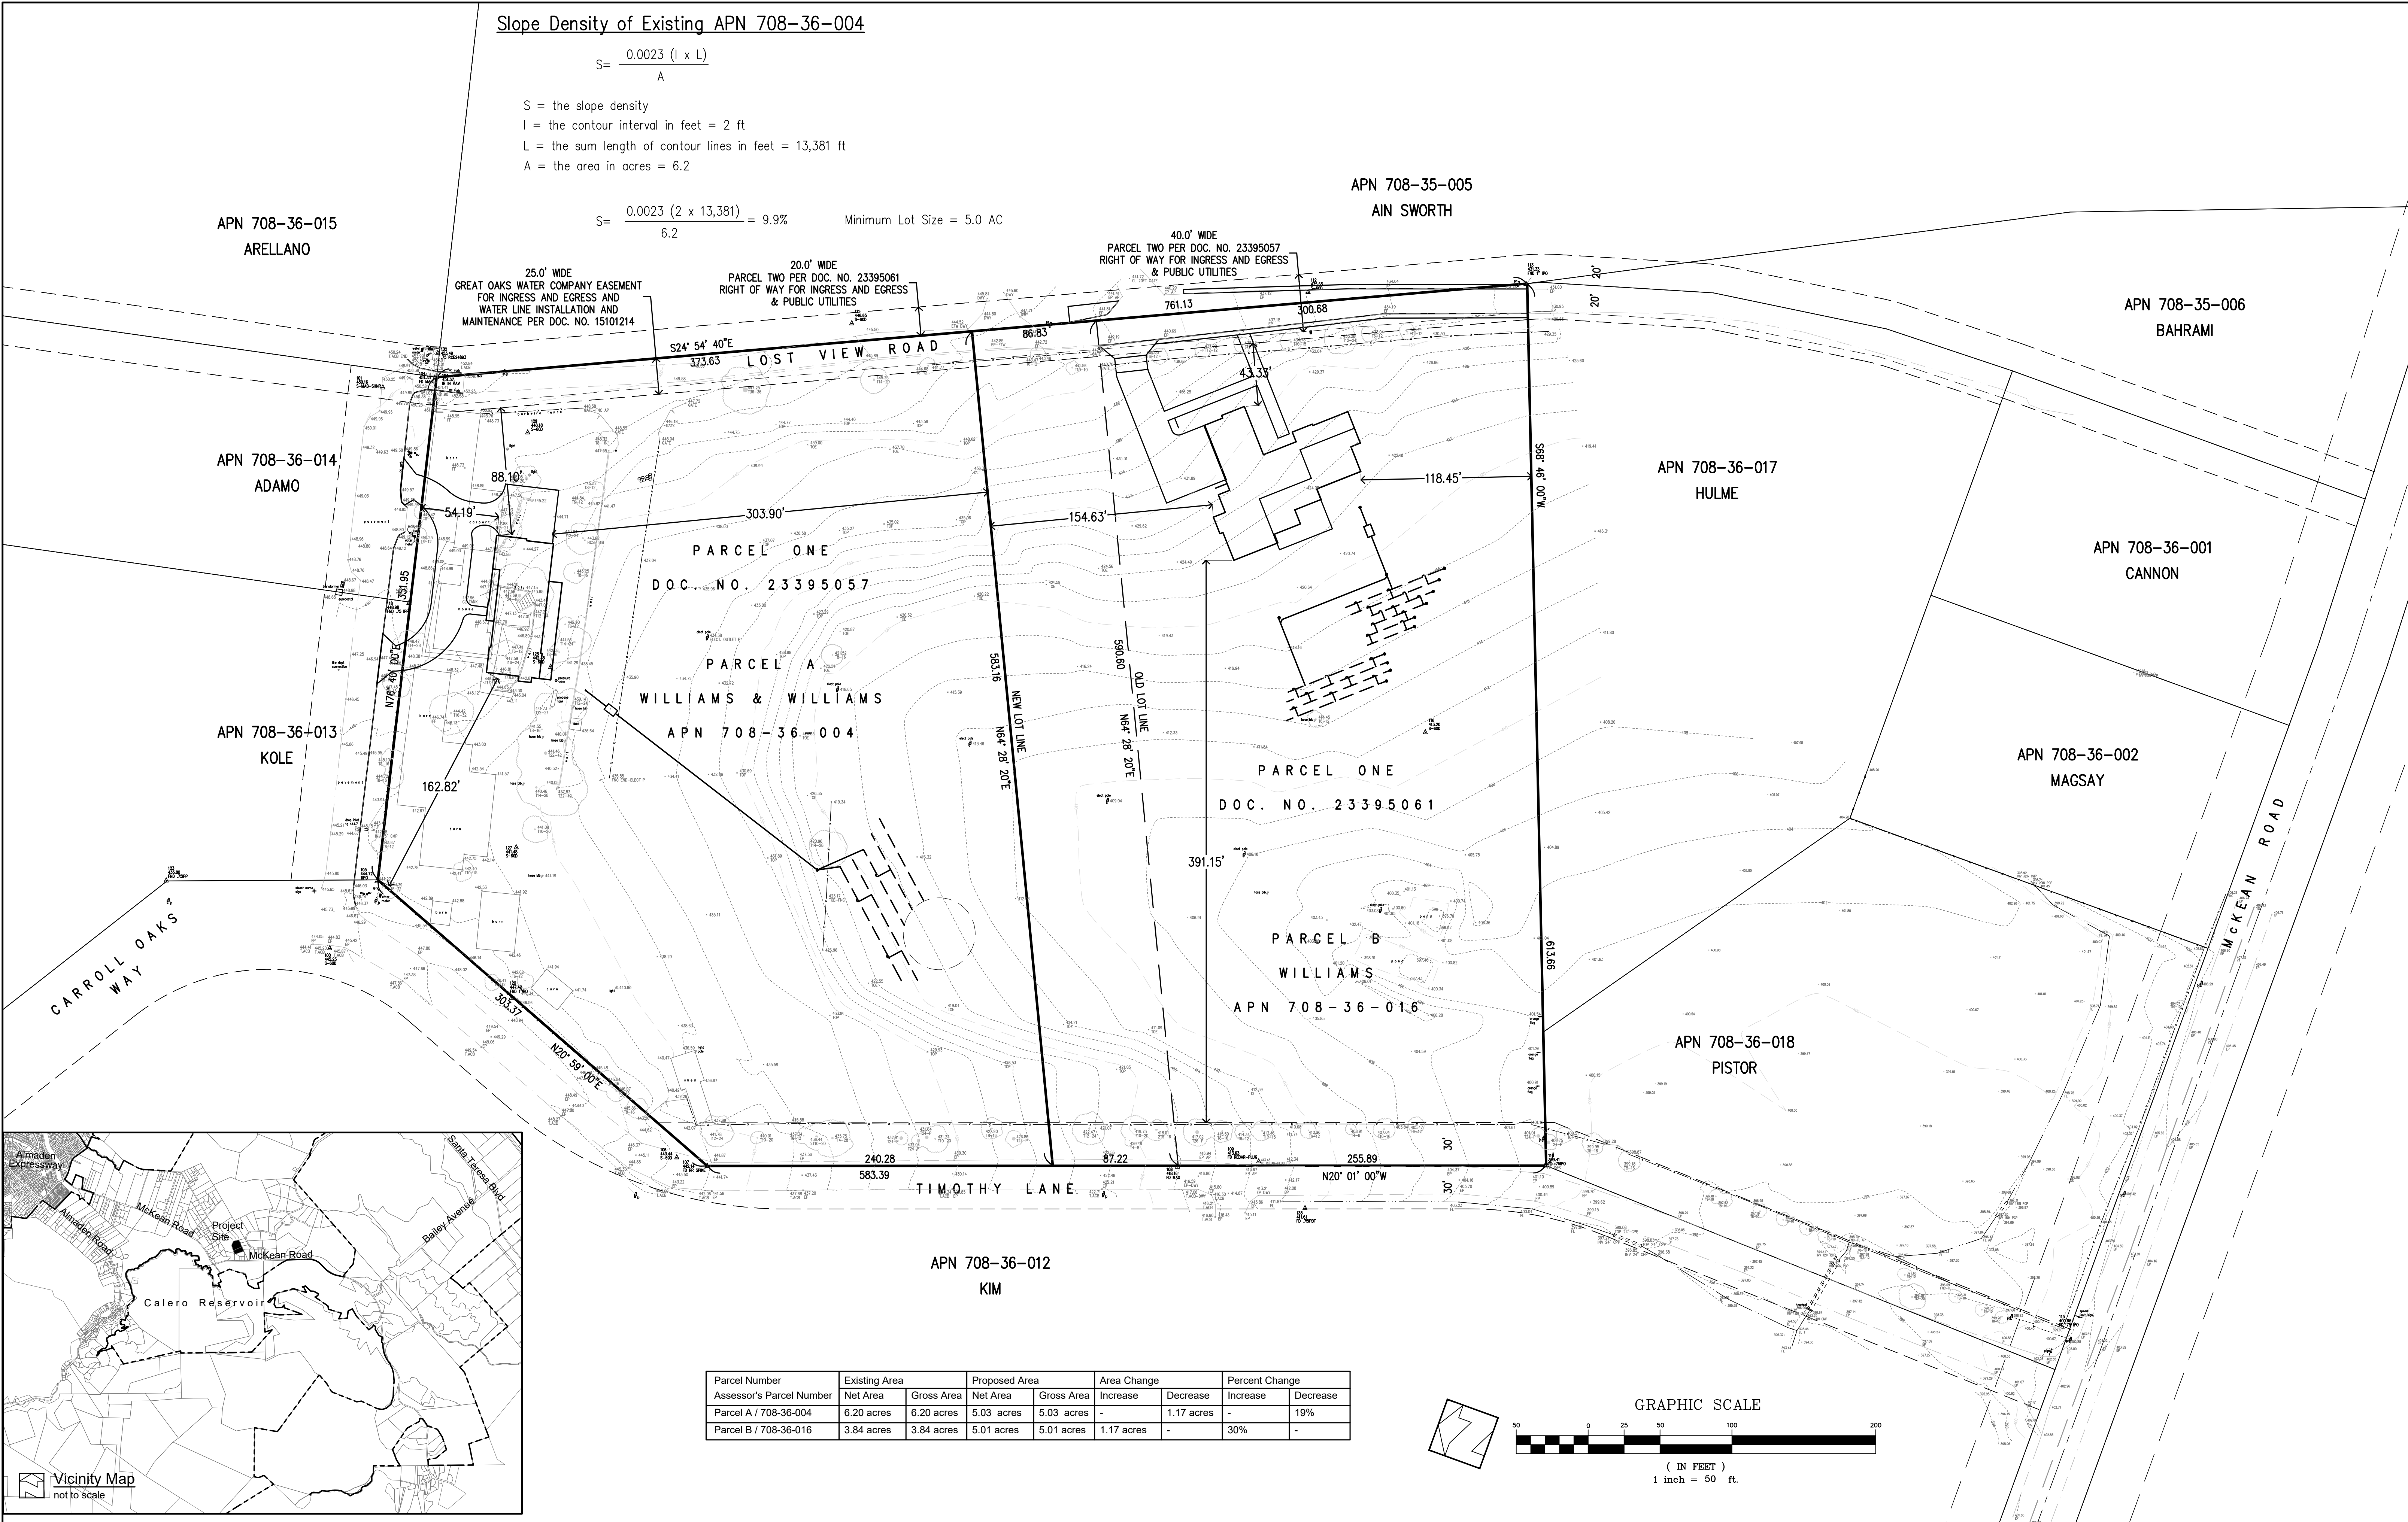

Parcel Number	Existing Area		Proposed Area		Area Change		Percent Change	
Assessor's Parcel Number	Net Area	Gross Area	Net Area	Gross Area	Increase	Decrease	Increase	Decrease
Parcel A / 708-36-004	6.20 acres	6.20 acres	5.03 acres	5.03 acres	-	1.17 acres	-	19%
Parcel B / 708-36-016	3.84 acres	3.84 acres	5.01 acres	5.01 acres	1.17 acres	-	30%	-

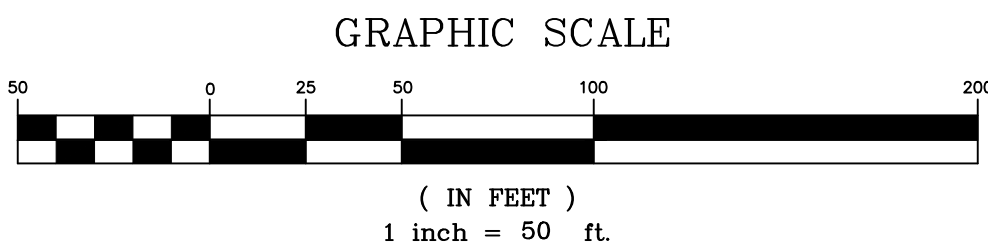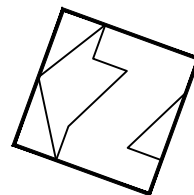

REVISIONS:		
DATE	DESCRIPTION	BY:

HANNA-BRUNETTI
EST. 1990
CIVIL ENGINEERS • LAND SURVEYORS
CONSTRUCTION MANAGERS
7651 EGGLEBERRY STREET • GILROY • 95020 • CALIFORNIA
OFFICE (408) 842-2173 • FAX (408) 842-3682
EMAIL: ENGINEERING@HANNABRUNETTI.COM

DATE: NOVEMBER 2021
HORIZ. SCALE: 1"=50'
VERT. SCALE: NONE
DESIGNED BY: AM
CHECKED BY:
DRAWN BY: TM

REFERENCES

UNINCORPORATED
NOVEMBER 2021

Lot Line Adjustment Site Map

The Lands of Justin Miles Williams and Owen Mark Williams
McKean Road

SANTA CLARA COUNTY
CALIFORNIA

SHEET

1

OF 1
JOB NO.
15089B