LANDS OF HEATH	EXISTING	NEW	Ac. ADDITION	Ac. REDUCTION	% CHANGE
PARCEL A	29.997 Ac.	43.947 Ac.	+13.950	0	+46.50%
PARCEL B	40.043 Ac.	50.681 Ac.	+24.588	−13.950	+26.57%
PARCEL C	98.540 Ac.	55.871 Ac.	0	−42.669	−43.30%
PARCEL D	39.216 Ac.	57.296 Ac.	0	−18.081	+46.10%

2. PROPERTY LINES AND LOT LINES SHOWN ARE RECORD DATA ONLY.
3. BEARING AND DISTANCES SHOWN ARE RECORD DATA ONLY.
4. THERE ARE PRESENTLY FOUR (4) LOTS. WITH A LOT LINE ADJUSTMENT THE NUMBER OF LOTS SHALL REMAIN THE SAME, AT FOUR (4).
5. ALL LOTS SHALL HAVE FRONTAGE ON OR ACCESS TO AN EXISTING PUBLIC STREET. (CROY ROAD)

GENERAL NOTES:
1. TOPOGRAPHY OBTAINED BY AERIAL MAPPING, 2010
2. BENCHMARK IS USGS DATUM
3. CONTOUR INTERVAL IS 10-FEET AND 2-FEET.

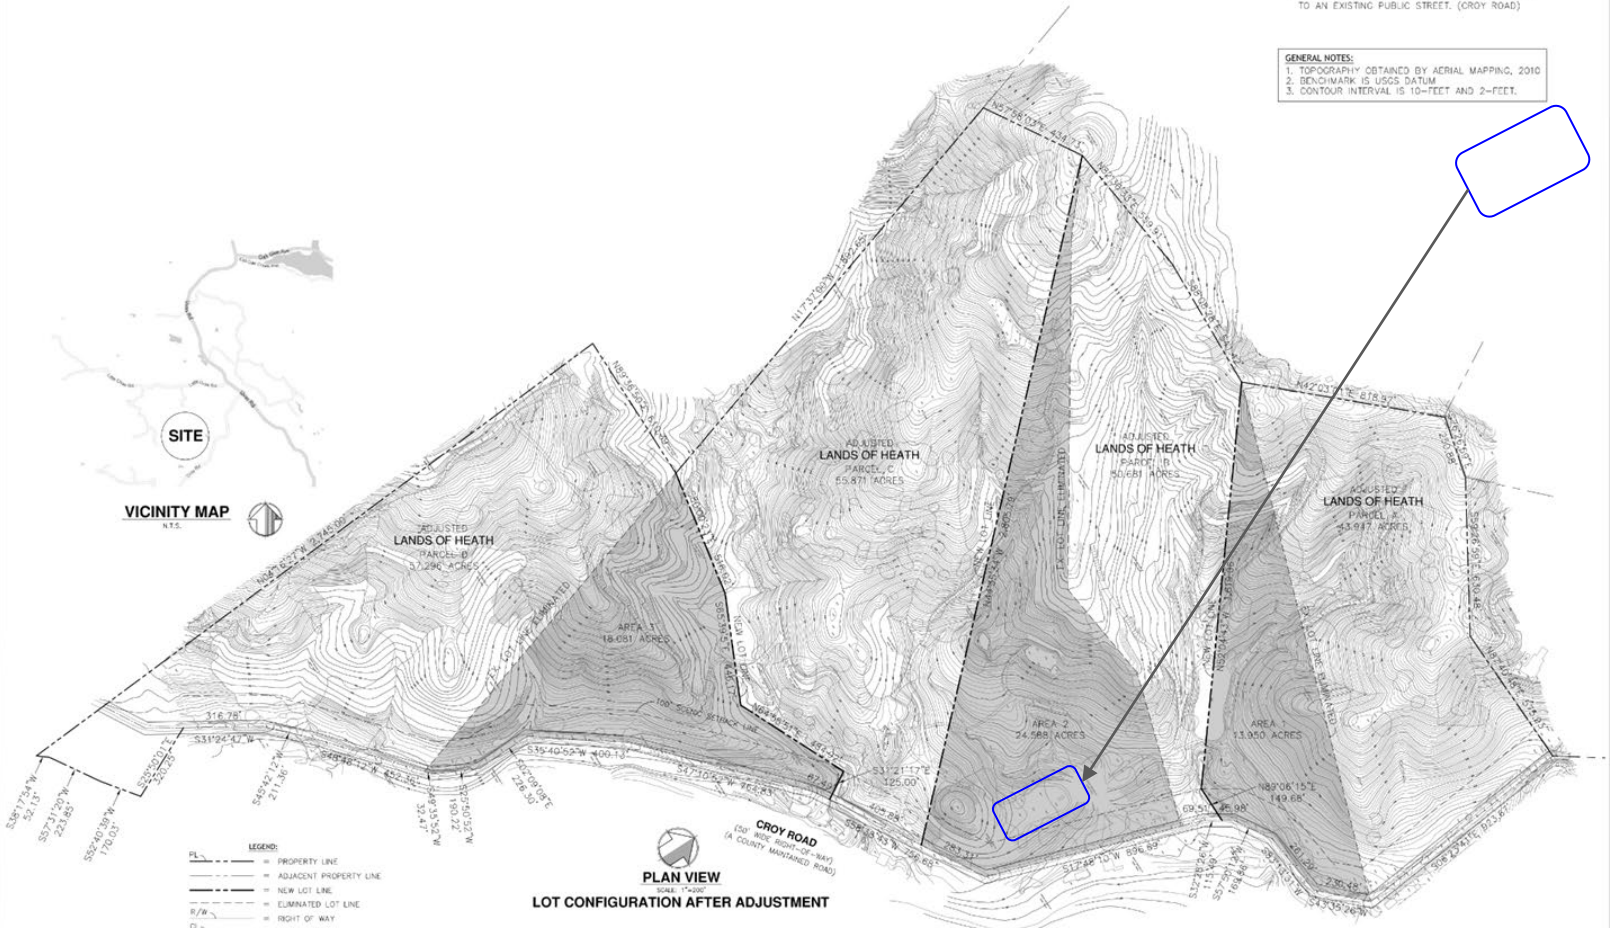

PLAN VIEW
SCALE: 1"=200'
LOT CONFIGURATION AFTER ADJUSTMENT

LICENSED LAND SURVEYOR No. 4953 Exp. 12/31/19 STATE OF CALIFORNIA
Harry Bakel

REVISION NO.	DATE	REVISION DESCRIPTION	BY
2	3/7/19	RESUBMIT TO COUNTY	V.S.
1	08/19/18	REVISED PER COUNTY COMMENTS	V.S.
0	6/25/18	RECORD OF SURVEY	V.S.

DESIGNED BY: V.S.
DRAWN BY: R.S.C.
CHECKED BY: H.B.
SCALE: AS SHOWN
APPROVED BY: Harry Bakel
DATE: 6-25-18
L.S. NO. 4,953
RECORD OF SURVEY EXPIRES DECEMBER 31, 2019

CSDC Inc.
5901 Cadiz Drive
San Jose, CA 95123
(408) 966-0165

LOT LINE ADJUSTMENT
LANDS OF THE PAUL HEATH FAMILY TRUST
CROY ROAD
MORGAN HILL, CALIFORNIA

SHEET NUMBER
2
OF 2 SHEETS

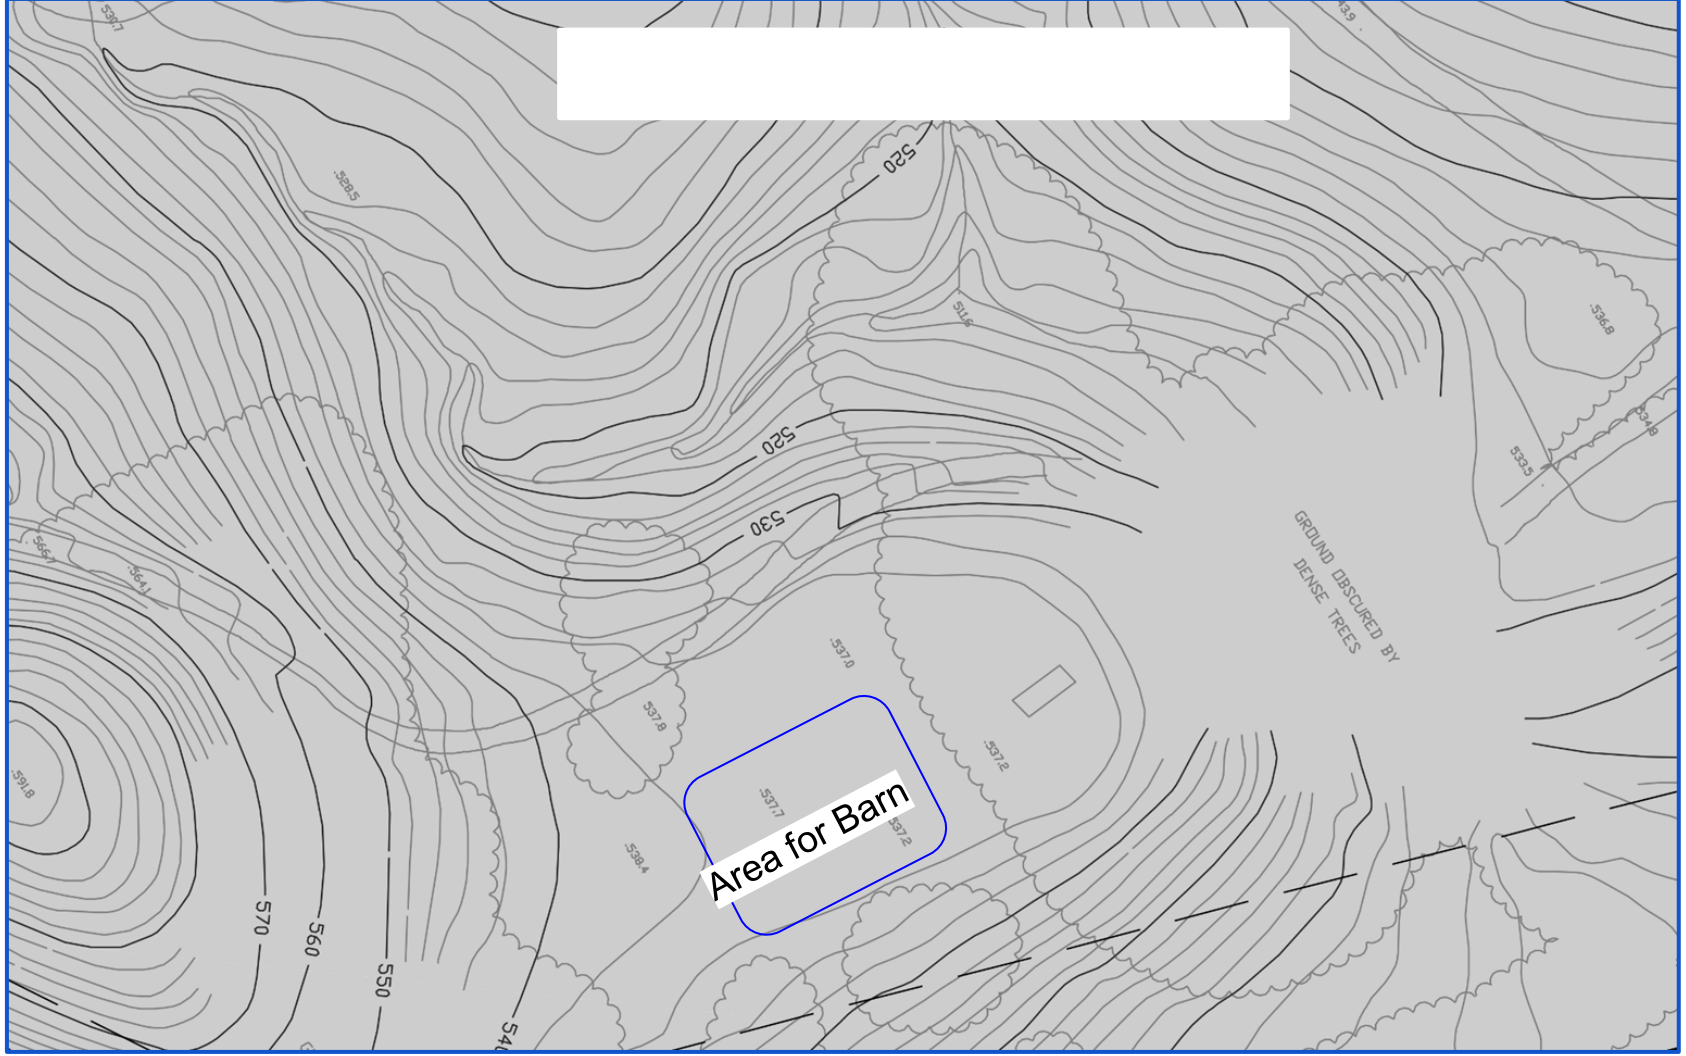
Area for Barn
GROUND OBSCURED BY
DENSE TREES
520
520
530
570
560
550
540
5397
5585
5516
5368
5349
5335
5661
5641
5918
5370
5378
5372
5377
5372
5384